DELTIC - EDEN

existing




proposed





A **Signage Description**


Fabricated rim and return built up
aluminium letters with 80mm brass returns
and opal acrylic faces
Halo illuminated via warm white LED's.
Fixed to 50mm x 50mm box section framework.
Scale 1:20

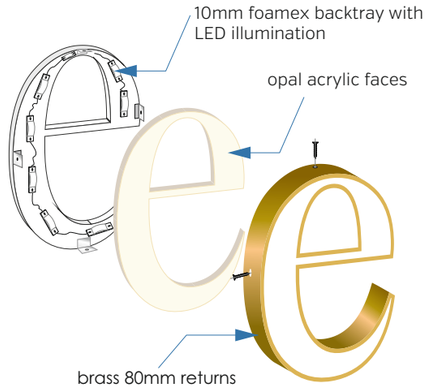



Signage Description typeface - Neo Display italic

Individual acrylic faux neon letters with pink illumination.
Fixed to 25mm x 25mm box section framework via stand off locators.
Scale 1:25

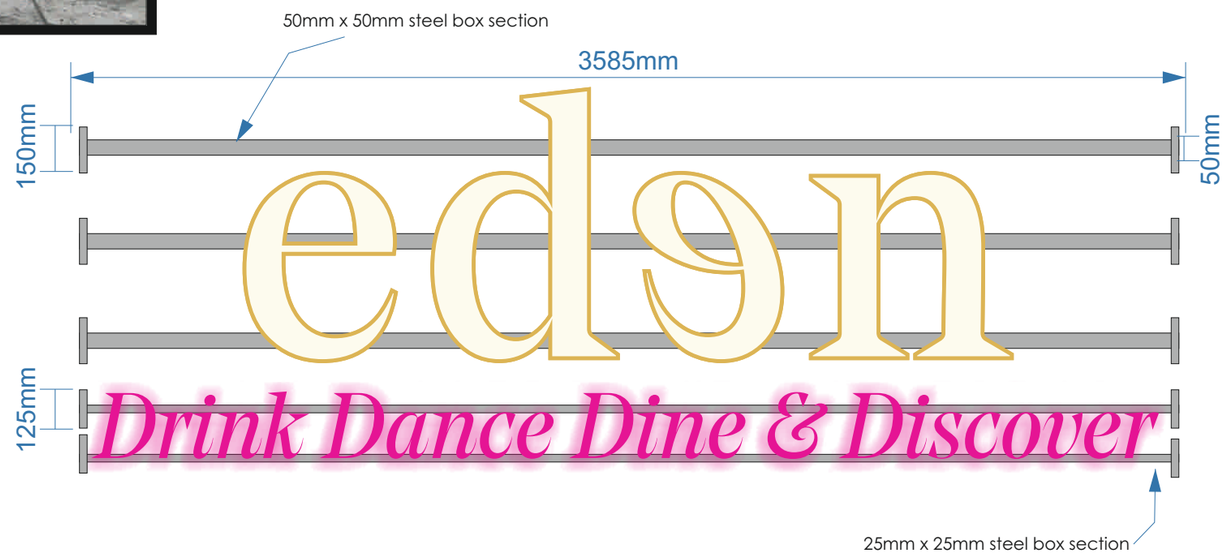


this is our client	these are your colours	project	changing your mind?			decision made!
DELTIC - EDEN 27 THE PRINT WORKS WITHY GROVE MARKET STREET M4 2BS	brass pink neon	drawing number: 15157	1	18.04.19 neon revised, fascia relocated behind glass	S.C.	
		scale: AS SHOWN @ A3	2	13.05.19 Fascia relocated in front of glass on frame	A.L.	
		date: 13.02.19	3	14.05.19 section throughs & elevations added due to planning	A.L.	
		designer: S.C.	4			
		project ID:	5			


COPYRIGHT ©
the copyright of this drawing and/or design is vested in the designer & must be neither copied or reproduced without their consent.

sovereign signs
WINNER 2018 Leisure Sector Sign of the Year
BRITISH SIGN AWARDS
strata group
strata house
300 hawthorn avenue
Hull HU3 5LL
T: 01482 61823
W: www.sovsigns.co.uk

DELTIC - EDEN

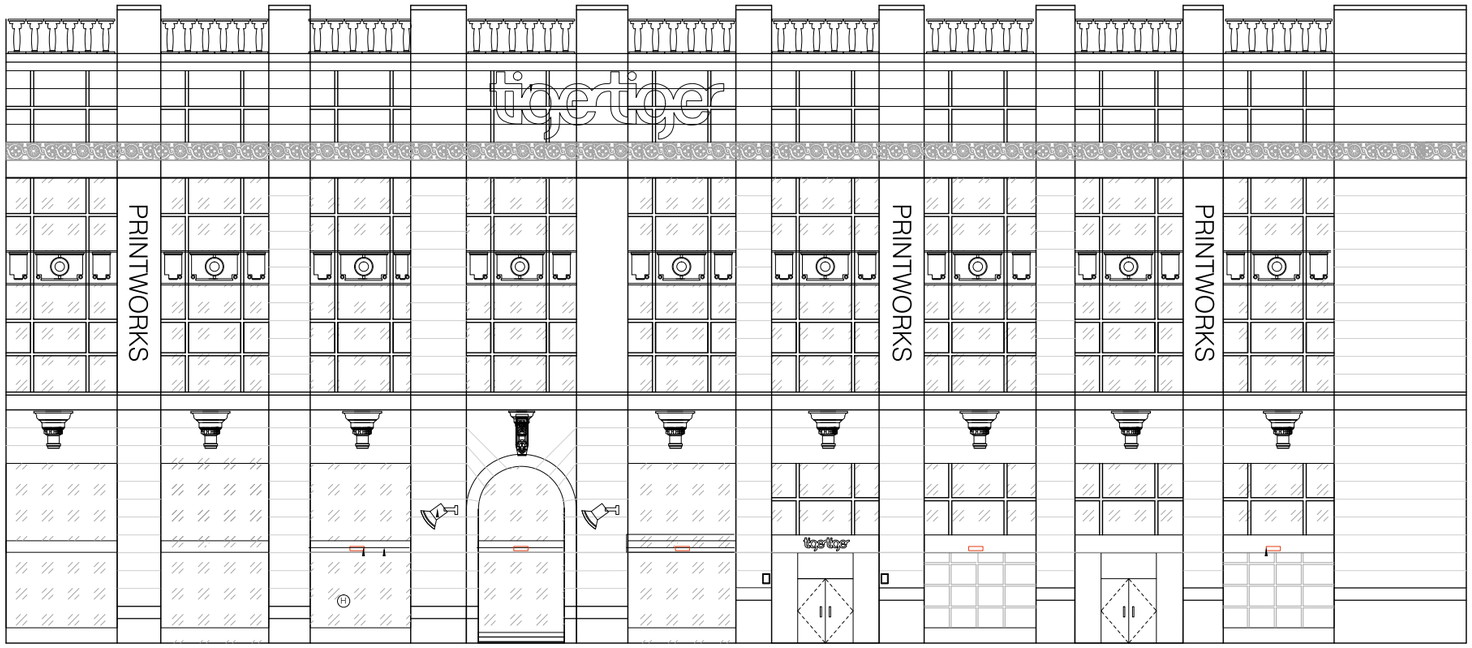

Existing Elevation
Scale 1:200

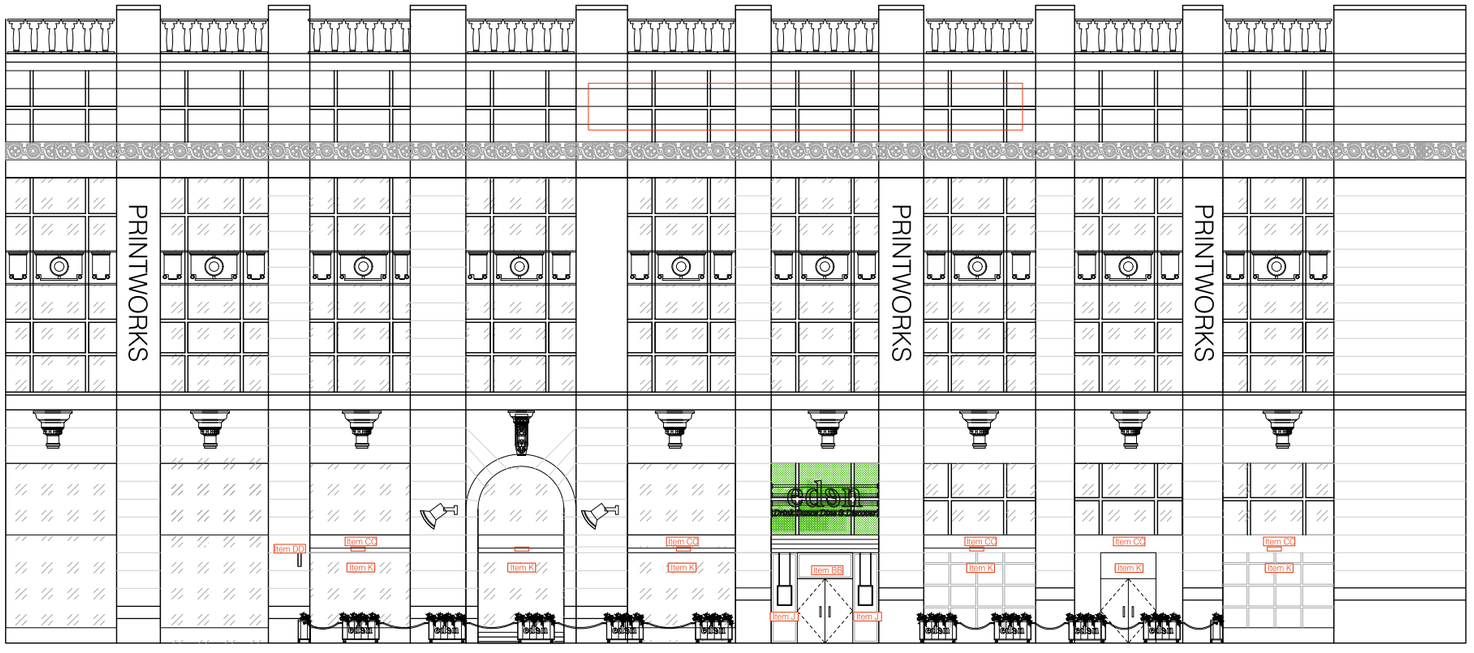

Proposed Elevation
Scale 1:200


this is our client	these are your colours	project	changing your mind?	decision made!
DELTIC - EDEN 27 THE PRINT WORKS WITHY GROVE MARKET STREET M4 2BS	brass pink neon	drawing number: 15157 scale: AS SHOWN @ A3 date: 13.02.19 designer: S.C. project ID:	1 2 3 4 5	

COPYRIGHT ©
the copyright of this drawing and/or design is vested in the designer & must be neither copied or reproduced without their consent.


sovereign signs
WINNER 2018 Leisure Sector Sign of the Year
BSOA BRITISH SIGN AWARDS
strata group
strata house
300 hawthorn avenue
Hull HU3 5LL
T: 01482 61823
W: www.sovsigns.co.uk

DELTIC - EDEN

Section Through - Plan View
Scale 1:25

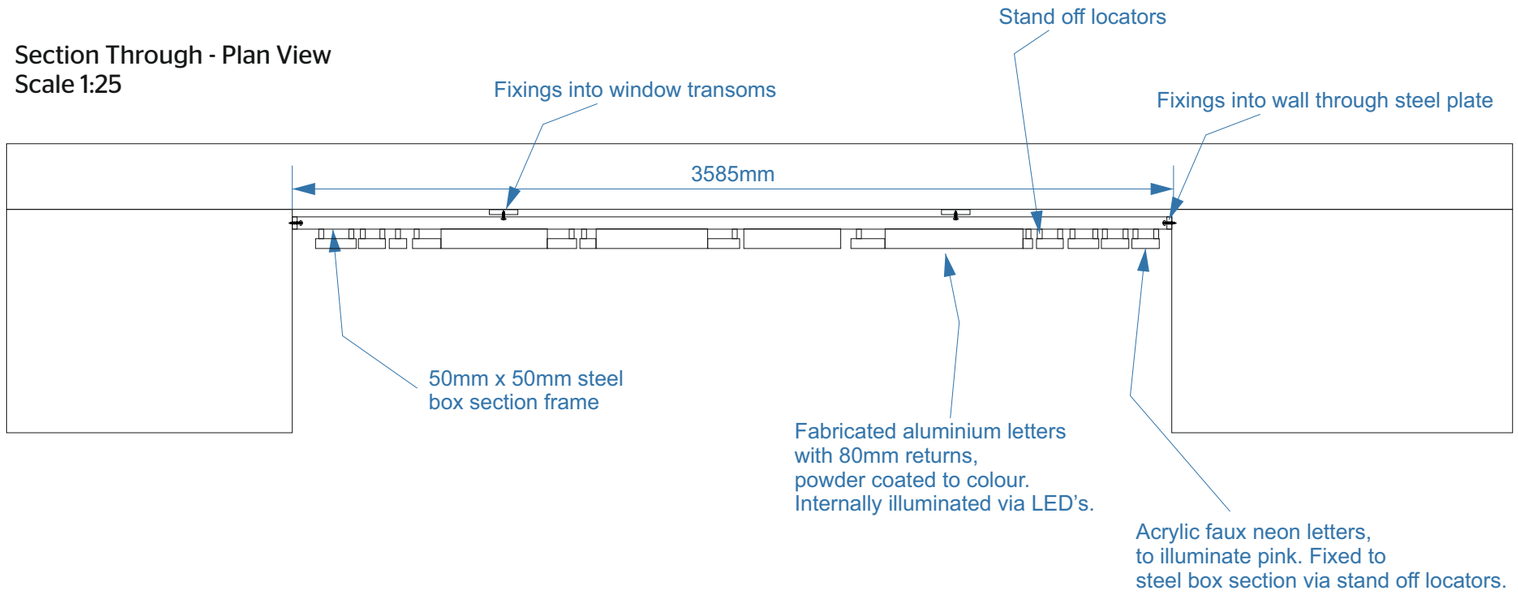

Section Through - Side View
Scale 1:20

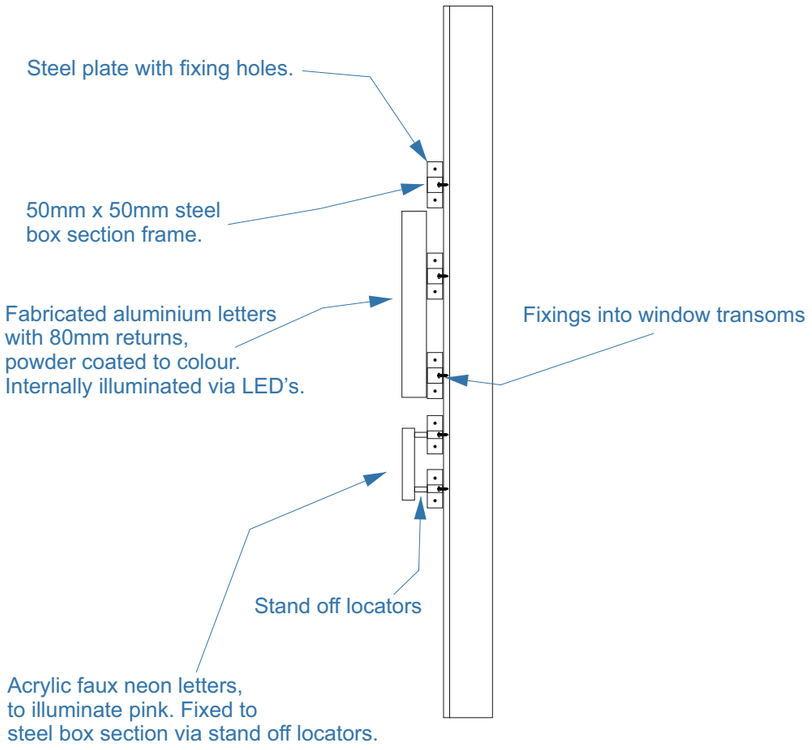

this is our client	these are your colours	project	changing your mind?	decision made!
DELTIC - EDEN 27 THE PRINT WORKS WITHY GROVE MARKET STREET M4 2BS	brass pink neon	drawing number: 15157 scale: AS SHOWN @ A3 date: 13.02.19 designer: S.C. project ID:	1 2 3 4 5	

COPYRIGHT ©
the copyright of this drawing and/or design is vested in the designer & must be neither copied or reproduced without their consent.

sovereign signs
WINNER 2018 Leisure Sector Sign of the Year
BRITISH SIGN AWARDS
strata group
strata house
300 hawthorn avenue
Hull HU3 5LL
T: 01482 61823
W: www.sovsigns.co.uk

Site Plan



this is our client	these are your colours	project	changing your mind?	decision made!
DELTIC - EDEN 27 THE PRINT WORKS WITHY GROVE MARKET STREET M4 2BS	brass pink neon	drawing number: 15157 scale: AS SHOWN @ A3 date: 13.02.19 designer: S.C. project ID:	1 2 3 4 5	

COPYRIGHT ©
the copyright of this drawing and/or design is vested in the designer & must be neither copied or reproduced without their consent.

sovereign signs
WINNER 2018 Leisure Sector Sign of the Year
BSGA BRITISH SIGN AWARDS
strata group
strata house
300 hawthorn avenue
Hull HU3 5LL
T: 01482 61823
W: www.sovsigns.co.uk