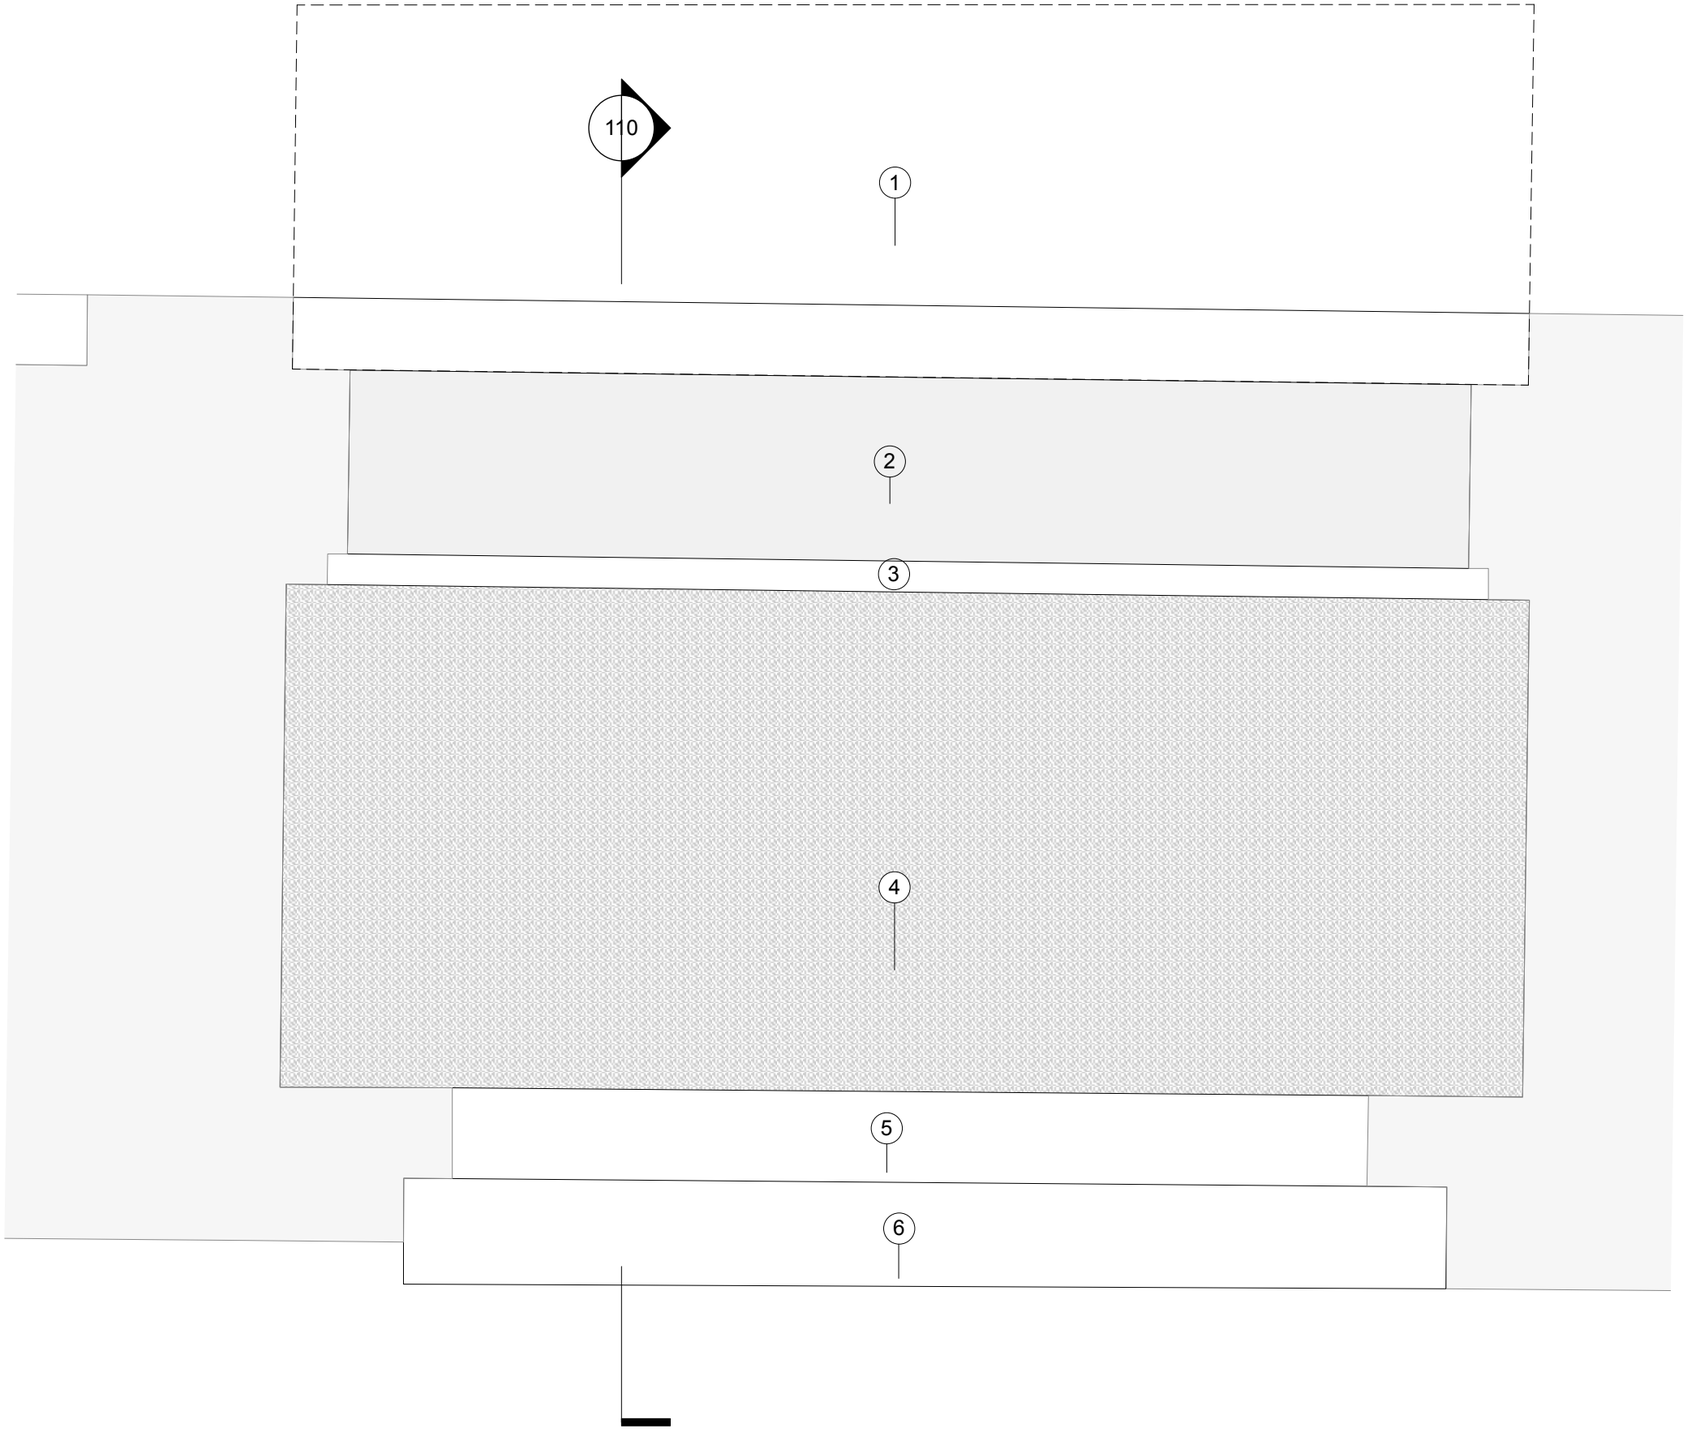


Key

1. Original sandstone canopy above.
2. Original sandstone lintel.
3. Original painted timber frame.
4. Modern veneered oak soffit panel.
5. Non-original wall above doors.
6. Non-original plaster ceiling.

2 Entrance 03 - Market Street
Scale: 1:10

0.0 0.5 1.0 M

Revisions

P1 Issued for Planning 04.04.2019

Hutchison Kivotos Architects 2 Whites Grounds London SE1 3LA 020 7403 7323 email: info@hkarchitects.co.uk

PLANNING	Dwg. No. 315.PL.137
Project Manchester Royal Exchange	**Drawing title** Existing soffit - Entrance 03
Client BVK	**Scale** 1:10 @ A3 **Rev** P1
	Drawn by VL **Date** Jan/19

Do not scale. All dimensions to be confirmed on site.
Information contained in this drawing is the sole copyright of Hutchison Kivotos Architects Ltd. and is not to be reproduced without permission.