NOTES:

Do not scale this drawing. Use figured dimensions only. All setting out must be verified on site and any discrepancies notified to the Surveyor. This drawing must be read in conjunction with any/all other documents and specifications issued by Magnus Limited. Copyright © reserved to Magnus Limited.

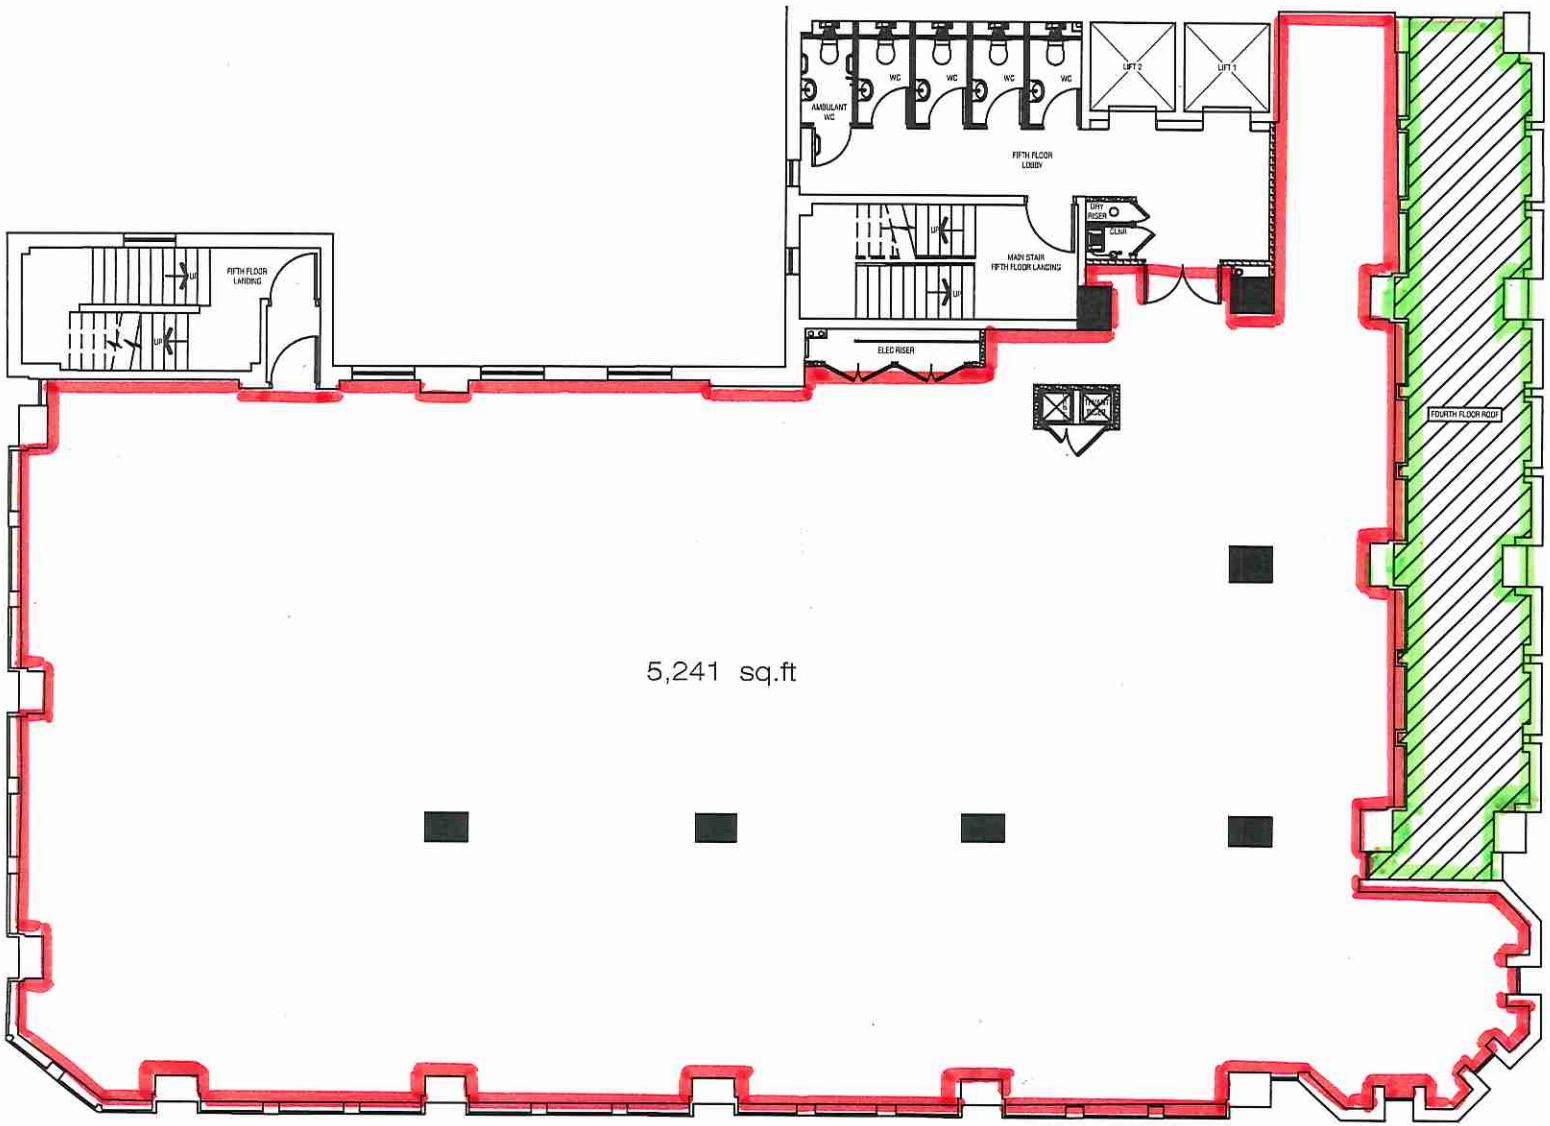

5th FLOOR

CLIENT: Magnus Limited 19 Spring Gardens	MAGNUS
ADDRESS: Manchester M2 1FB	Magnus Limited Ropewalks Bond Street Macclesfield SK11 6QJ t: +44 (0)1625 422 065 f: +44 (0)1625 424 440 e: info@magnusuk.com w: www.magnusuk.com
	DESIGN BY - PM
TITLE: 5th Floor	DATE -
	SCALE - 1:100 @ A1
	CAD BY - PM
	SIGN OFF -
Dwg No: - - GA	0

Copyright Magnus Limited