
Key

1. Non-original metal-clad timber escape door
2. Non-original building signage
3. Modern metal louvres
4. Yorkstone paving
5. Tarmacadam threshold
6. Non-original ventilation duct
7. Original unadorned rusticated stonemasonry facade
8. Non-original epoxy screed floor terracota colour

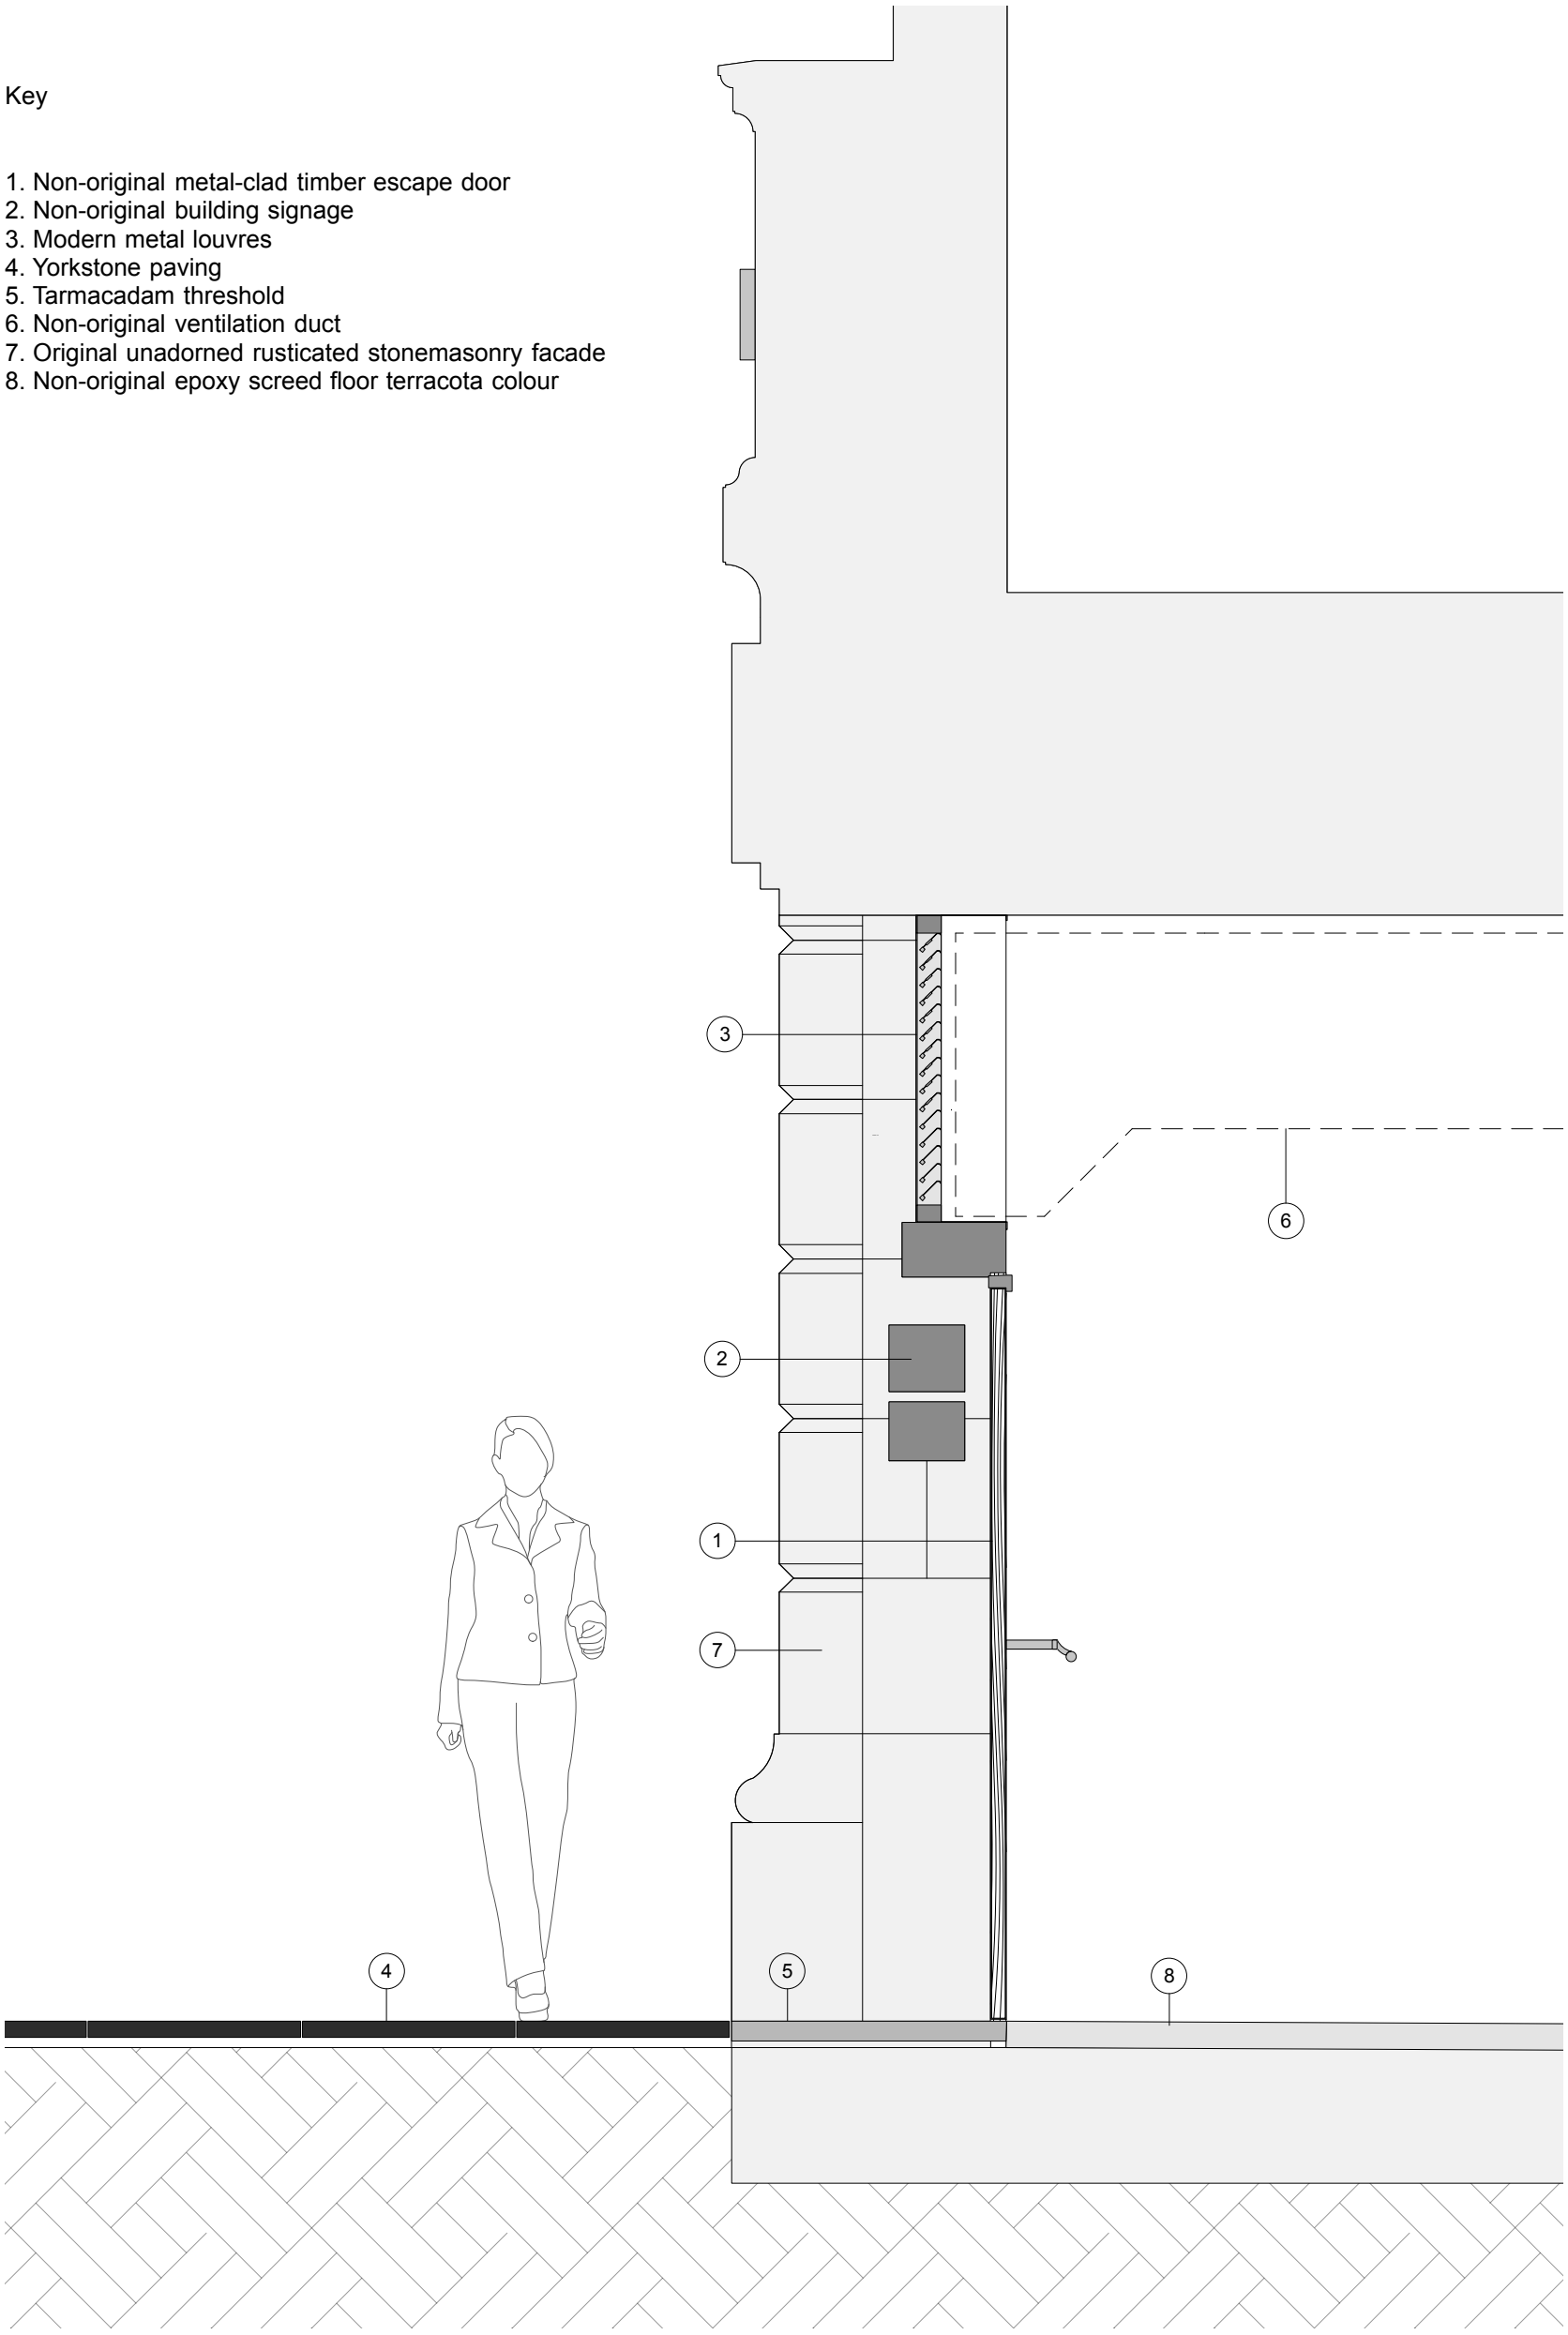

1 Entrance 4 and 5 - Old Bank Street
Scale: 1:20

Revisions

P1 Issued for Planning 04.02.2019
P2 Issued for Planning, key revised as planning consultant comments 04.04.2019

Hutchison Kivotos Architects 2 Whites Grounds London SE1 3LA 020 7403 7323 email: info@hkarchitects.co.uk

PLANNING	Dwg. No. 316.PL.116
Project: Manchester Royal Exchange	Drawing title: Existing Door Section, Entrance 4
Client: BVK	Scale 1:20 @ A3 Rev P2
	Drawn by cp Date Jan/19

Do not scale. All dimensions to be confirmed on site.
Information contained in this drawing is the sole copyright of Hutchison Kivotos Architects Ltd. and is not to be reproduced without permission.