

Notes:

.

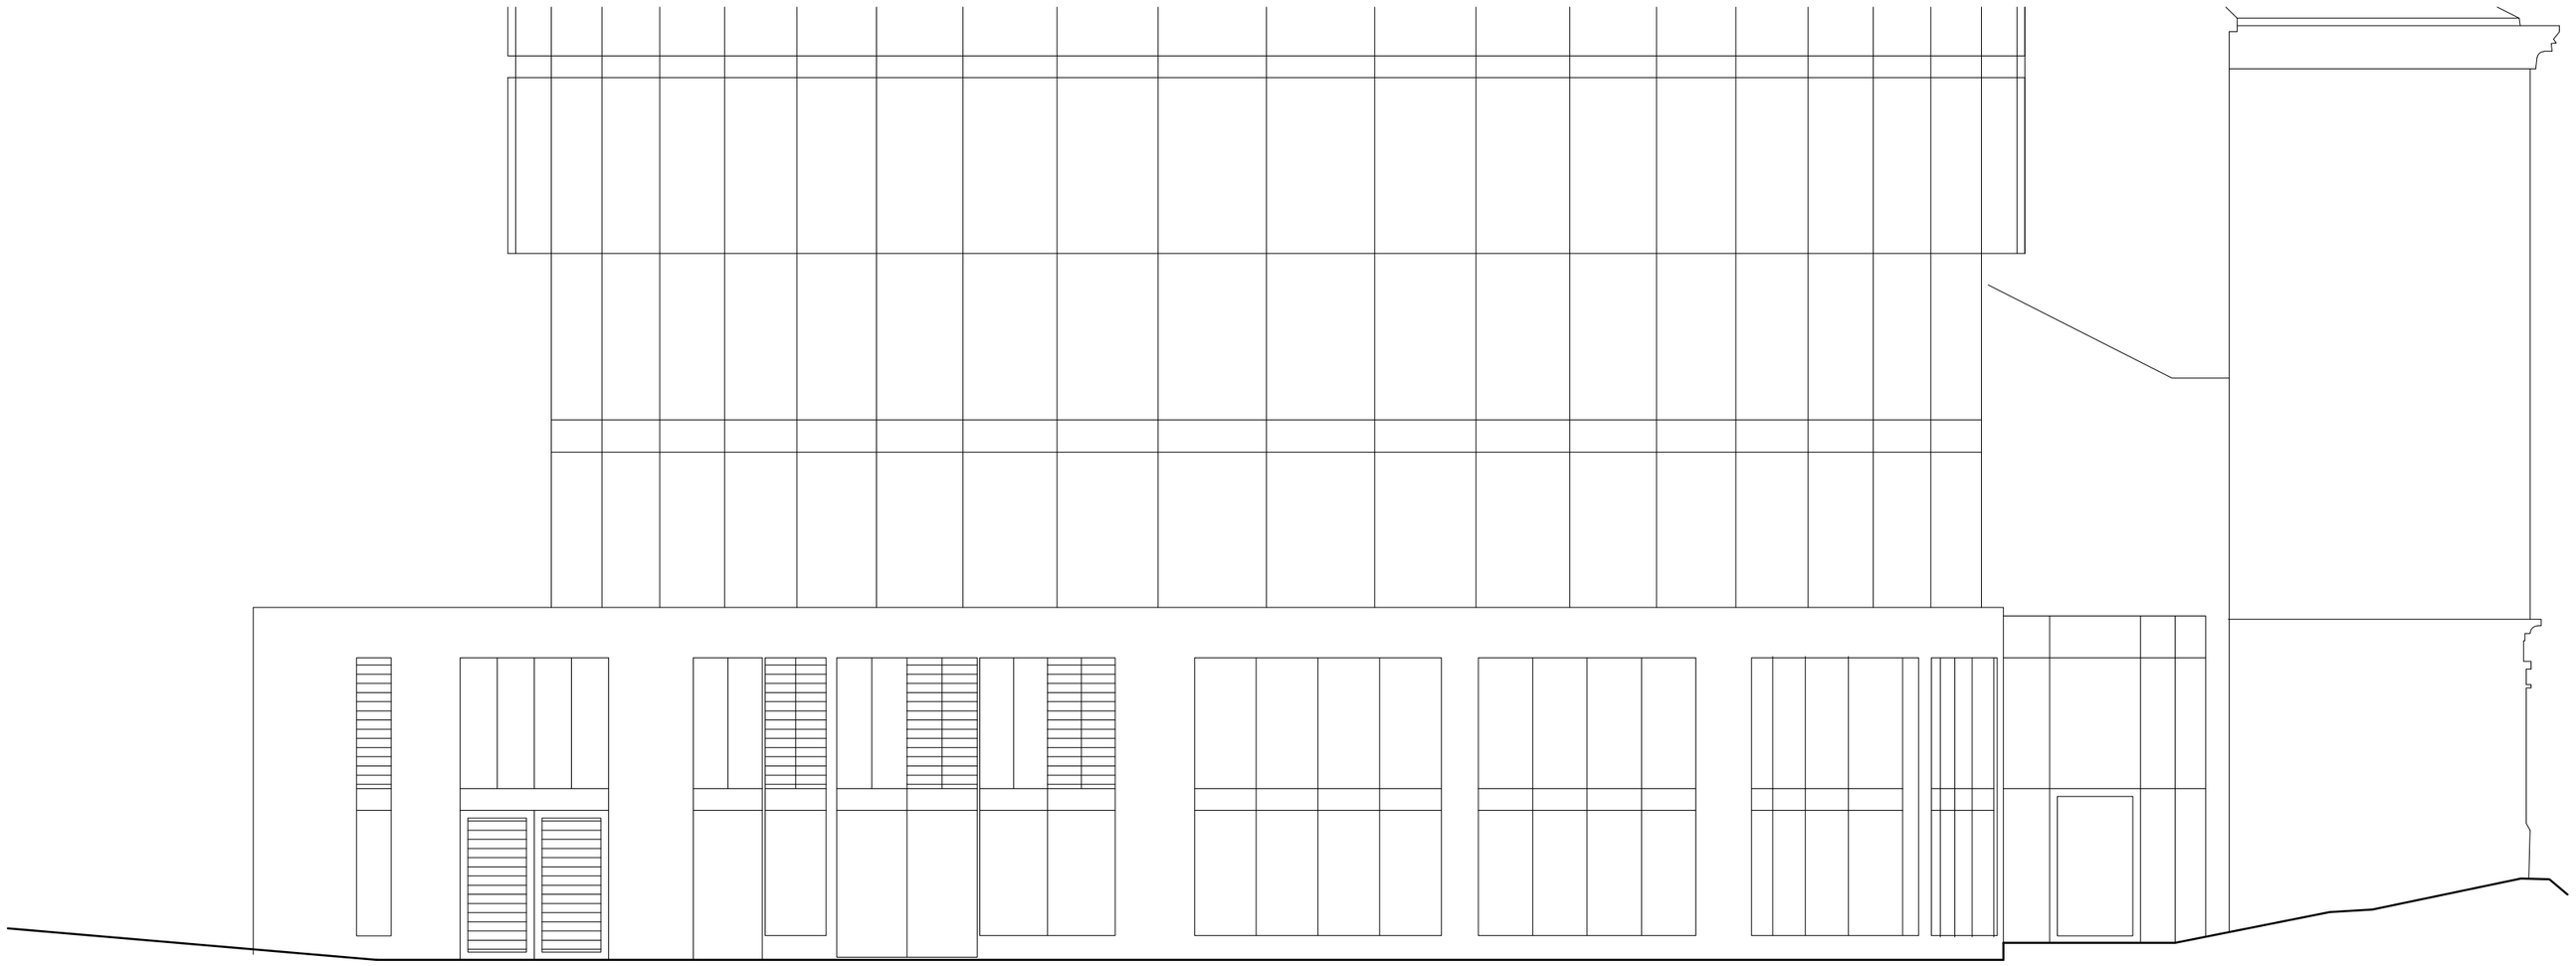

RESTAURANT ELEVATION - EXISTING

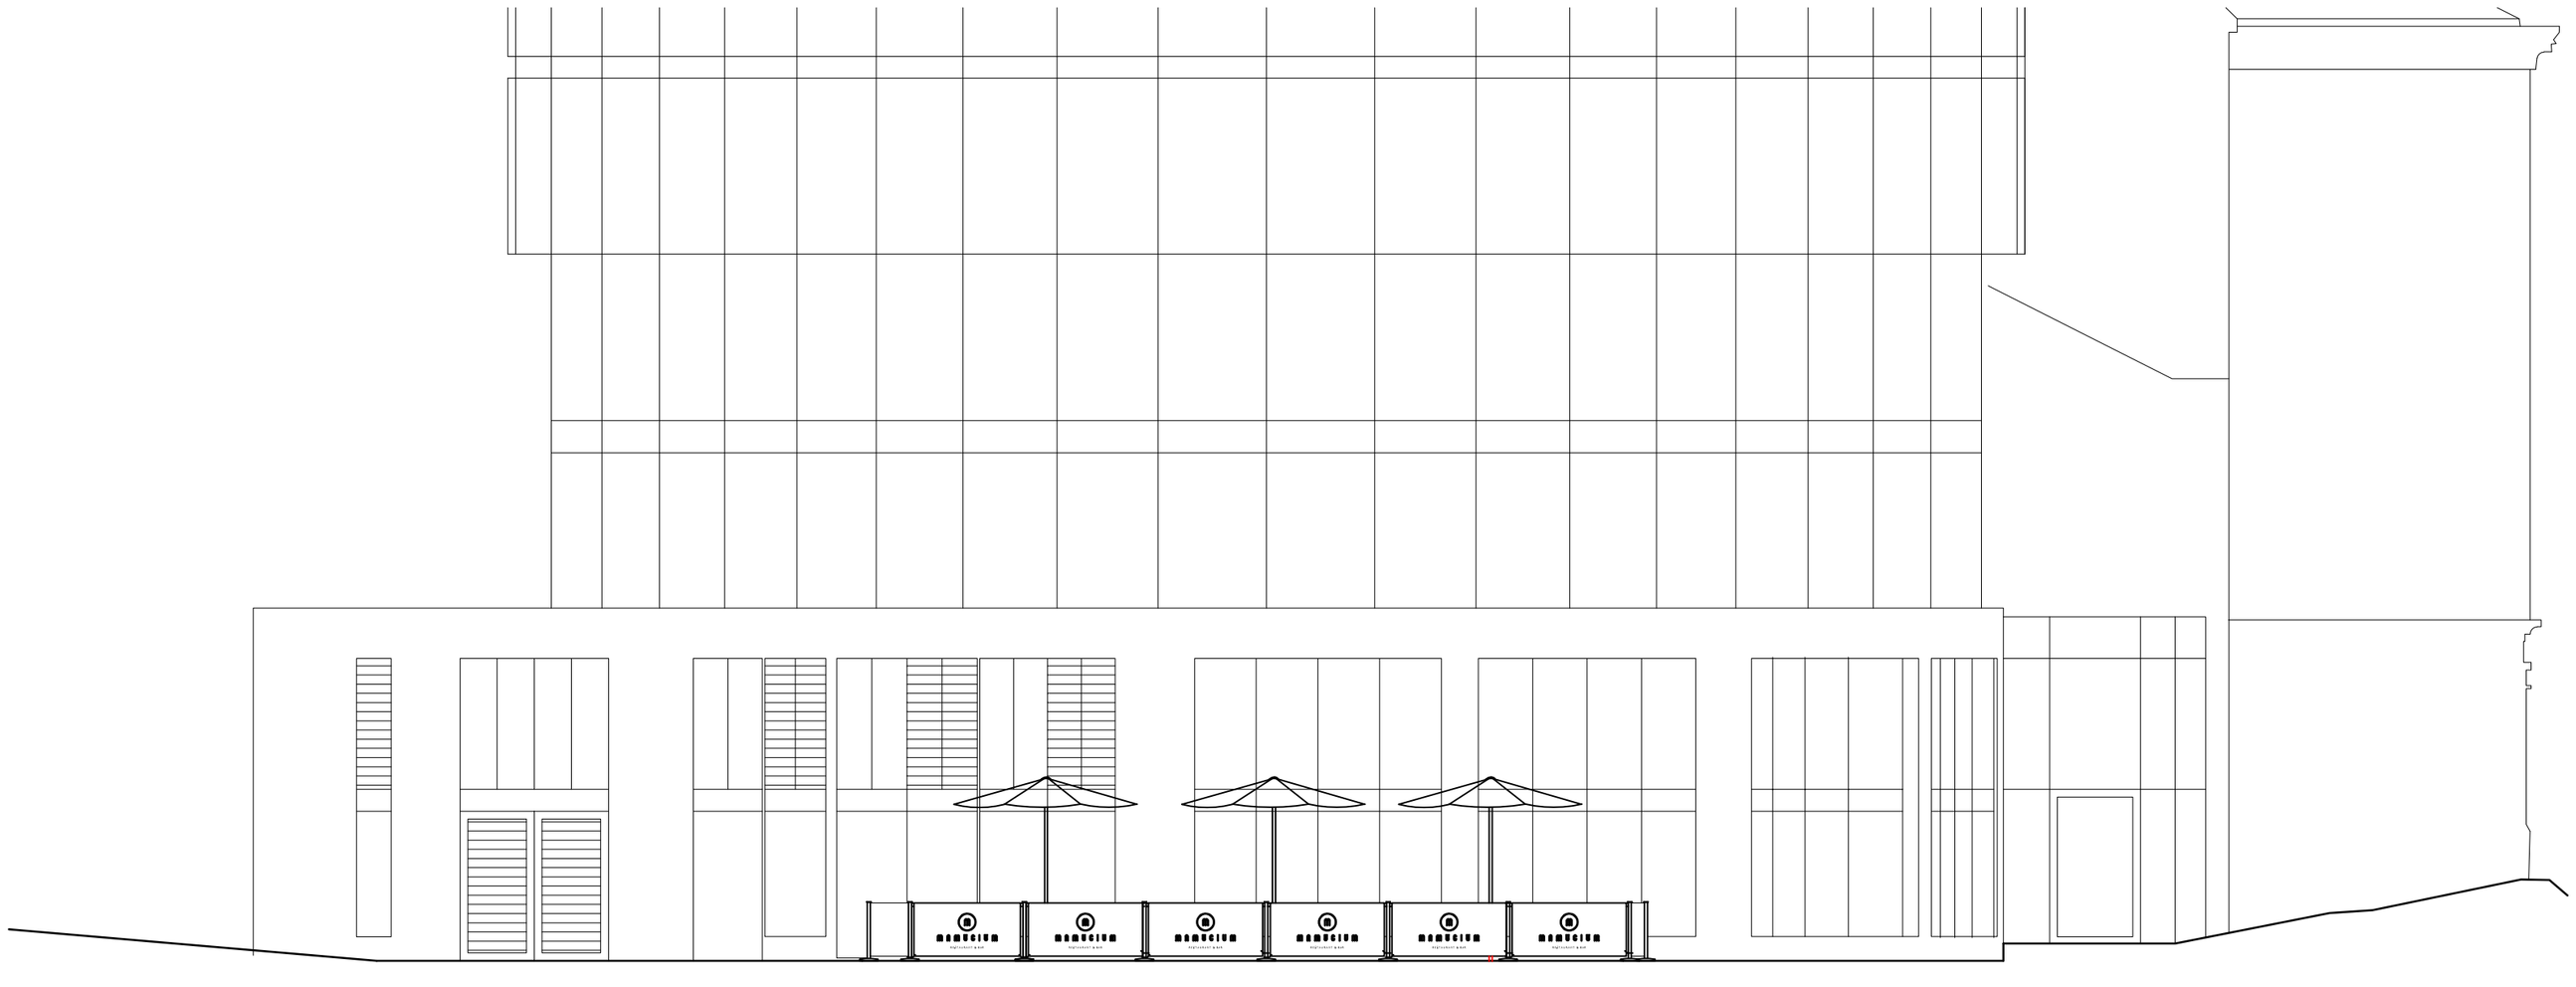

RESTAURANT ELEVATION - PROPOSED

There are no alterations to the existing building elevations.

A (5) 10.6.19 Drawing number changed, was HI.1-03

Rev. Date Description

Client:
UBH Manchester Ltd.

Project Title:
Indigo Hotel Manchester Victoria
6 Todd Street, M3 1WU

Drawing Title:
RESTAURANT SEATING ELEVATIONS

Planning 100519

DWG No. **HI.01-04**

Scale: 1:100 @ A2 **Drawn By:** Tjc
Date: May 2019 **Checked By:**

© 2009 PCP ARCHITECTS LIMITED. DO NOT SCALE FROM THIS DRAWING.
ALL DIMENSIONS ARE IN MILLIMETRES UNLESS STATED OTHERWISE.
THIS DRAWING SHOULD BE READ IN CONJUNCTION WITH ALL OTHER RELEVANT DRAWINGS AND SPECIFICATIONS. ALL AREAS ARE SUBJECT TO THE SITE SURVEY.