



PAVEMENT AREA ELEVATION 1:50

900mm HIGH X 1000MM WIDE BLACK FABRIC BARRIERS WITH GOLD MANAHATTA LETTERING SUPPORTED BY STAINLESS STEEL ROUND POSTS

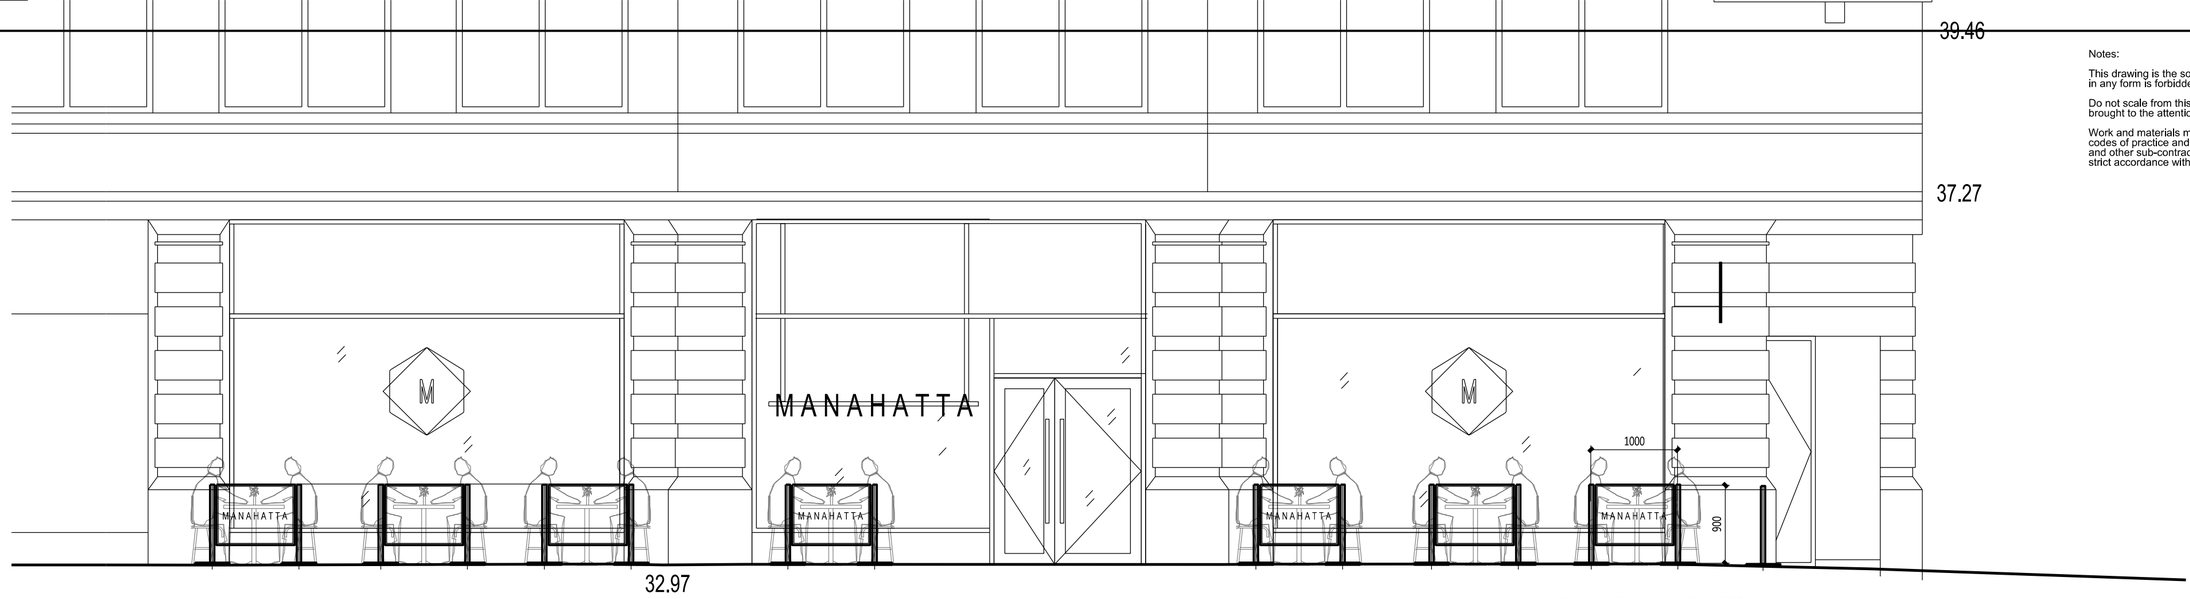

PAVEMENT AREA PLAN 1:50

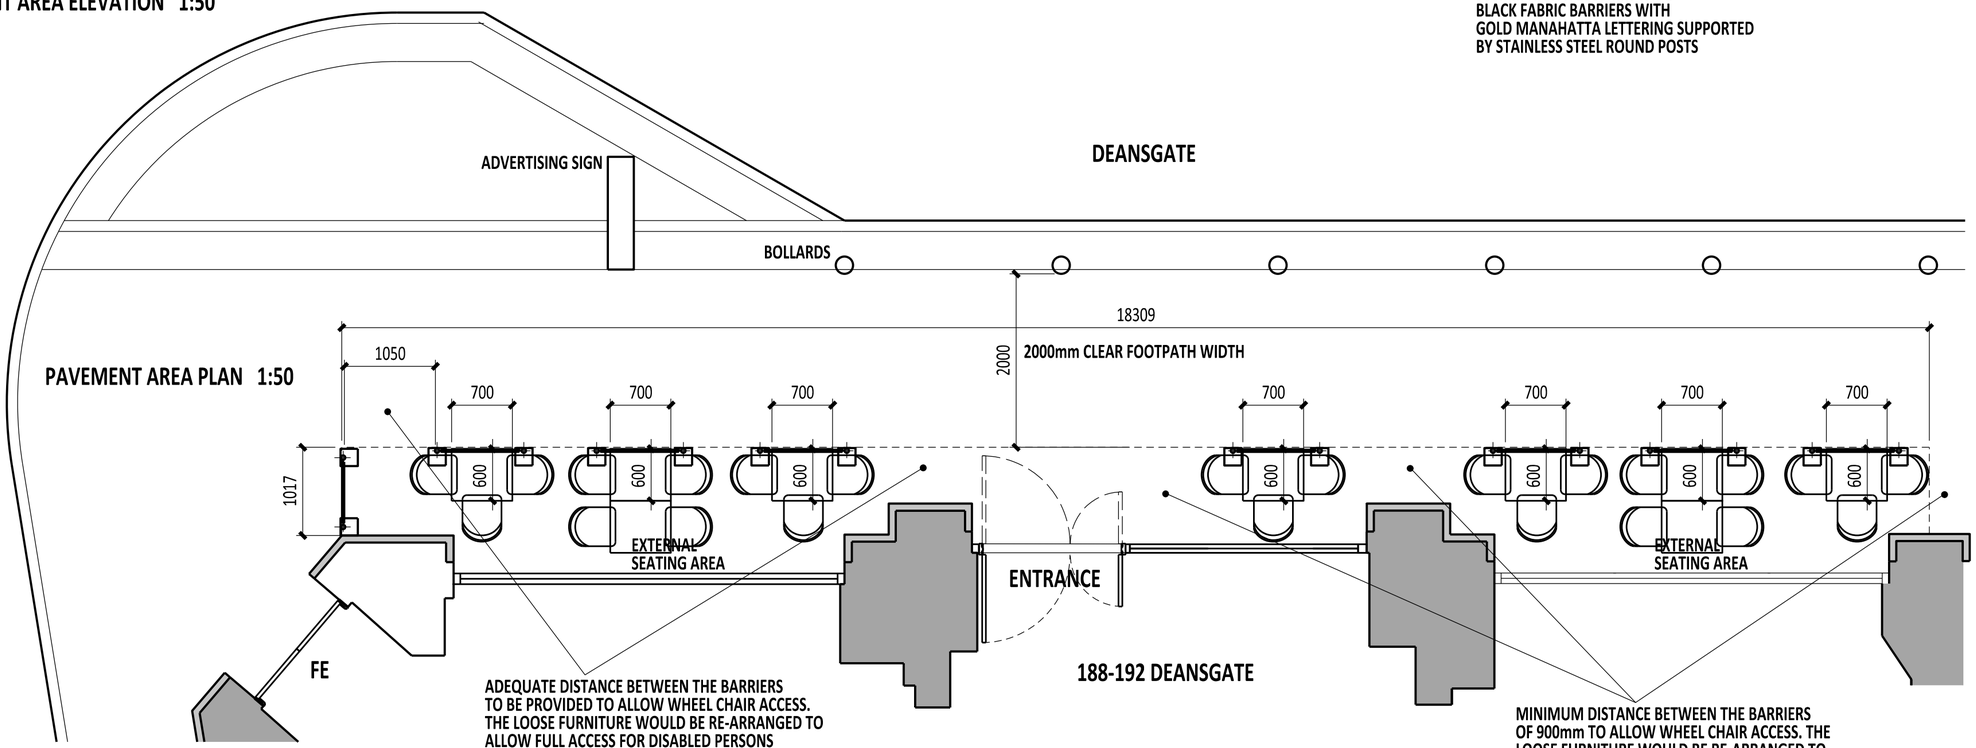



SCHEDULE:

9 EXTERIOR TABLES
23 EXTERIOR CHAIRS

TOTAL AREA OF PAVEMENT LICENCE AREA = 22.4M2

Notes:

This drawing is the sole copyright of MDA Ltd and reproduction in any form is forbidden unless permission is obtained in writing.

Do not scale from this drawing. Any descrepancies on site should be brought to the attention of MDA Ltd.

Work and materials must comply with the current building regulations and codes of practice and be read in conjunction with building specifications and other sub-contractors information. All materials are to be installed in strict accordance with the recommendations of the manufacturers.

Rev.	Description	By	Chkd	Date
D	CLEAR FOOTPATH INCREASED TO 2M	RL		21,03,19
C	DISABLED ACCESS DIMENSIONS ADDED	RL		31,01,19
B	ELEVATION ADDED	RL		26,11,18

Client

ARC INSPIRATIONS LTD

Project Title

MANAHATTA
188-192 DEANSGATE
MANCHESTER

Drawing Title

EXTERNAL SEATING AREA

MDA MOWBRAY™ DESIGN ARCHITECTS
The Coach House
Royal Oak Yard
Ripon HG4 1PB
info@mda-ltd.com
+44 (0)1765 538 770
www.mda-ltd.com

Scale	Size	Date	Drawn	Checked
1:50	A2	20.7.18	RL	.

Status

LEGAL

MDA Job No	Number	Rev
2104	3058	D