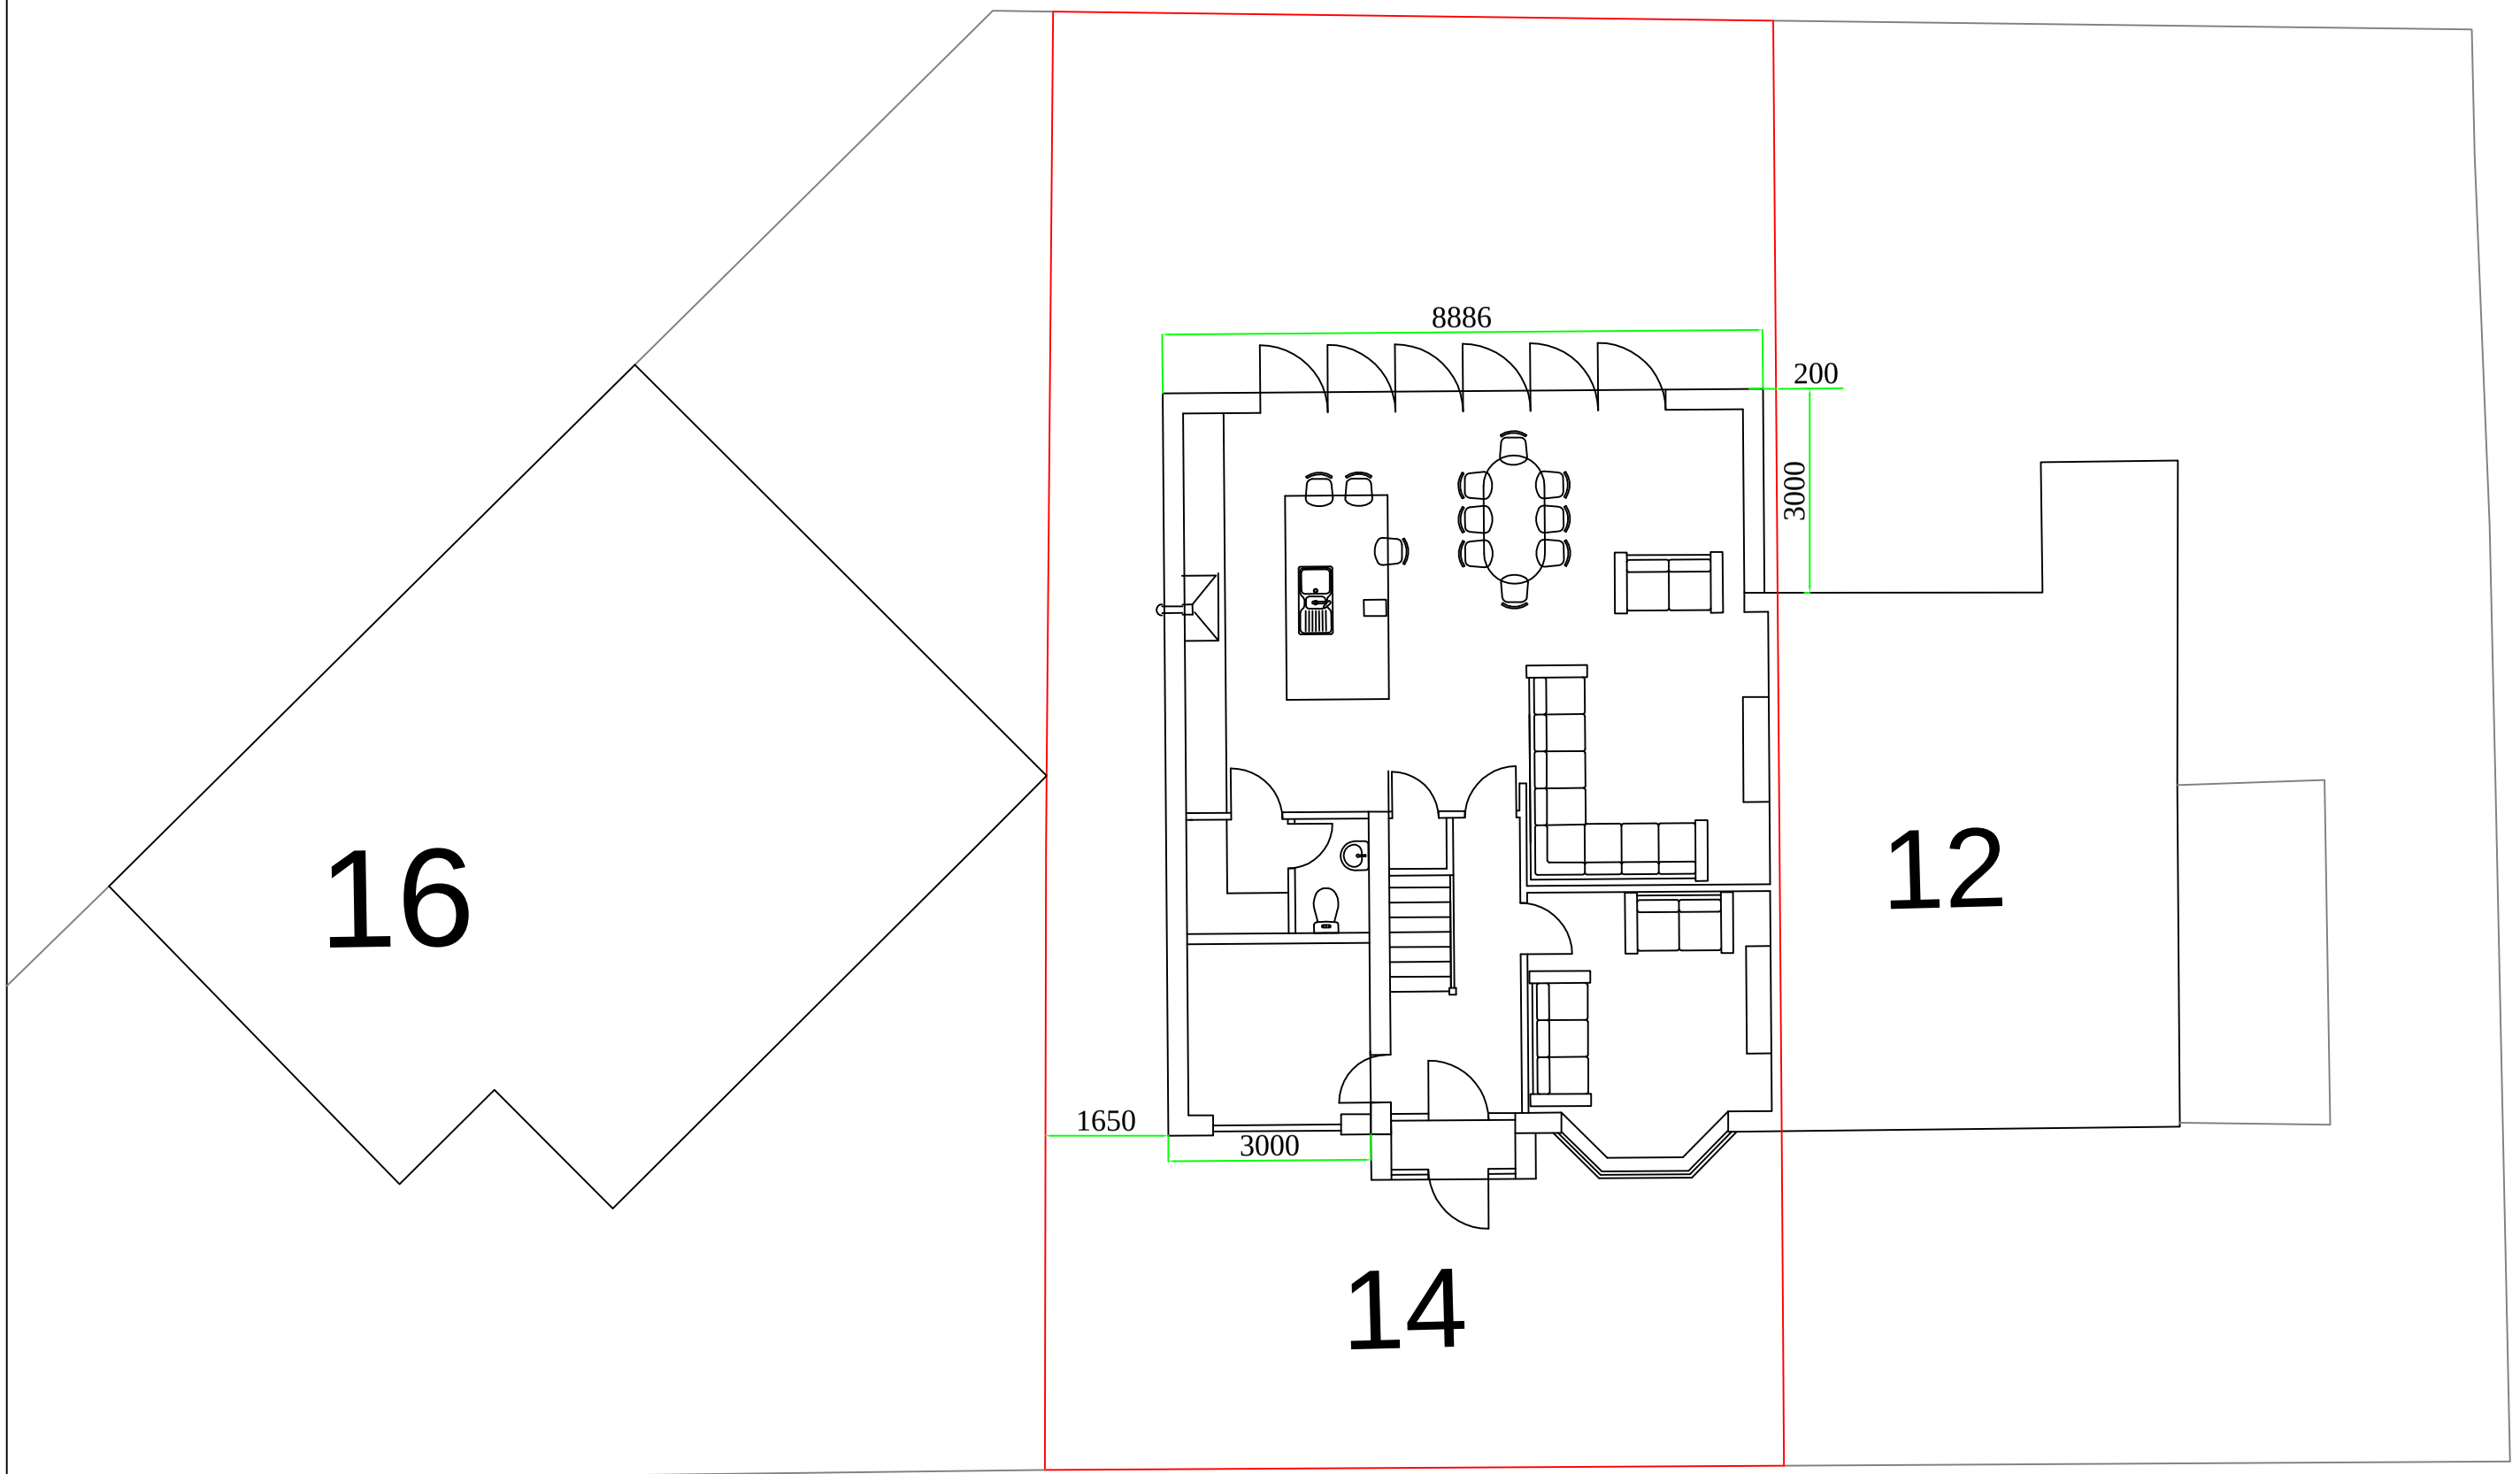

TITLE:-	14 HEWLETT ROAD, M21 9WH SITE SETTING OUT DRAWING		
SCALE	1:100	DRG.NO.	01/2019/20
DATE	MARCH 2019		