
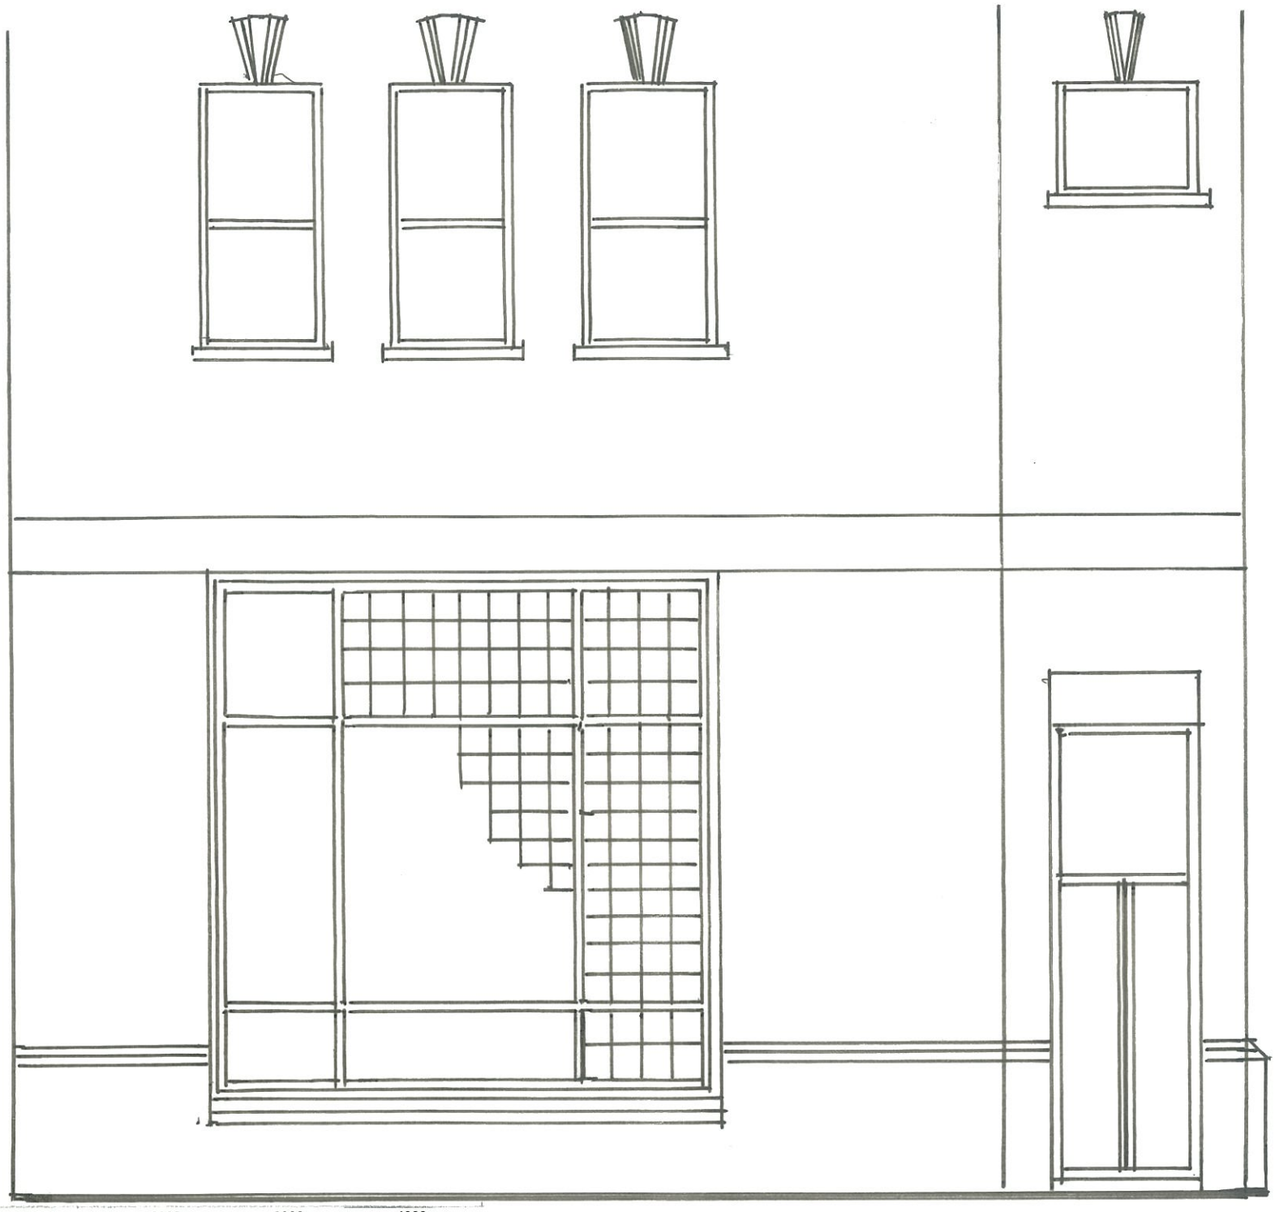


0 500 1000 2000 3000 4000

Existing Part Elevation

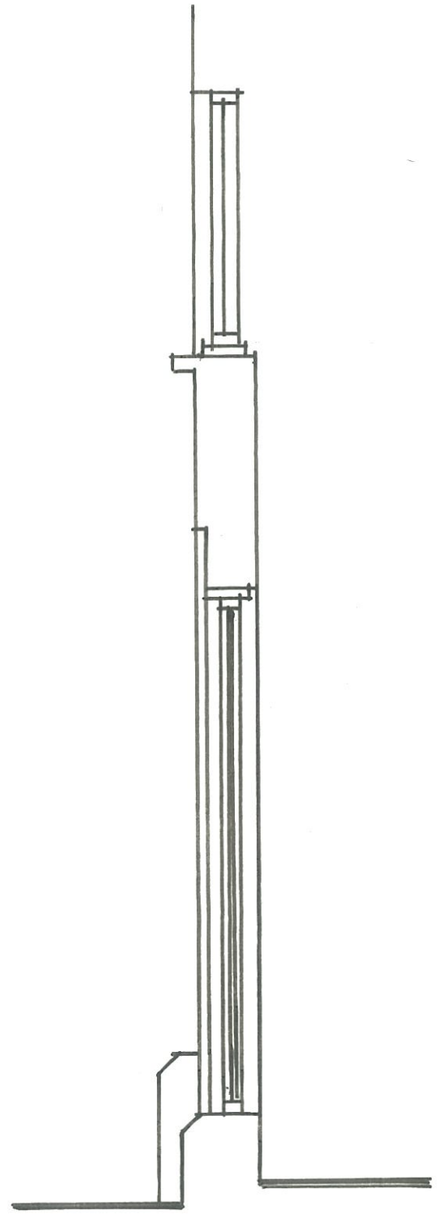

0 500 1000 2000 3000 4000

Existing Section

Drawing No. EN 02-04-19A	Scale: 1:50 @ A3 Date: 11.04.19	Revision: 1	Project Title: EXISTING PART PLAN ELEVATION + SECTION	Notes: INSTALLATION OF AN AUTOMATED TELLER MACHINE (ATM)
Des Ager Design and Planning Consultant 33 Charterhouse Road, Godalming, Surrey GU7 2AG T: 01483 800417 M: 07836 558370 desmondager@gmail.com			Site Address: ALAM CONVENIENCE STORE 8 FAIRFIELD STREET MANCHESTER M1 3GF	Client: Euronet® WORLDWIDE