SITE SURVEY WAYFINDING

trueform

PI01	Sign reference	Monolith	Sign type
TT6593	TT Number	TfGM	Client
Special	Lifting distance	Perfecta buff paving	Reinstatement material
None	Overhead obstructions?	N/A	Obstruction height
Yes	Decluttering required?	14/01/2019	Survey date
Standard chapter 8 (Footway parking)	Traffic management type	N/A	Traffic count
Standard barriers and pedestrian arrow signs	Pedestrian management	JT/CK	Surveyed By
Yes	Installation photos taken?	N/A	Obstruction photos taken?
Yes	TM Photos	Yes	Pedestrian management photos taken?

Installation notes

Park in short stay car park / drop off point nearby. Liaison required with Piccadilly station for use of parking for the day.
Standard pedestrian safety barriers around work area. Sufficient footway for pedestrians to use
Existing wayfinding sign and onward journey map to be removed
Due to bollards proposed installation location is not suitable to use available crane. Alternative installation equipment / method required.
Decluttering removal reinstatement is in 6mm DBM

Site plan (not to scale)

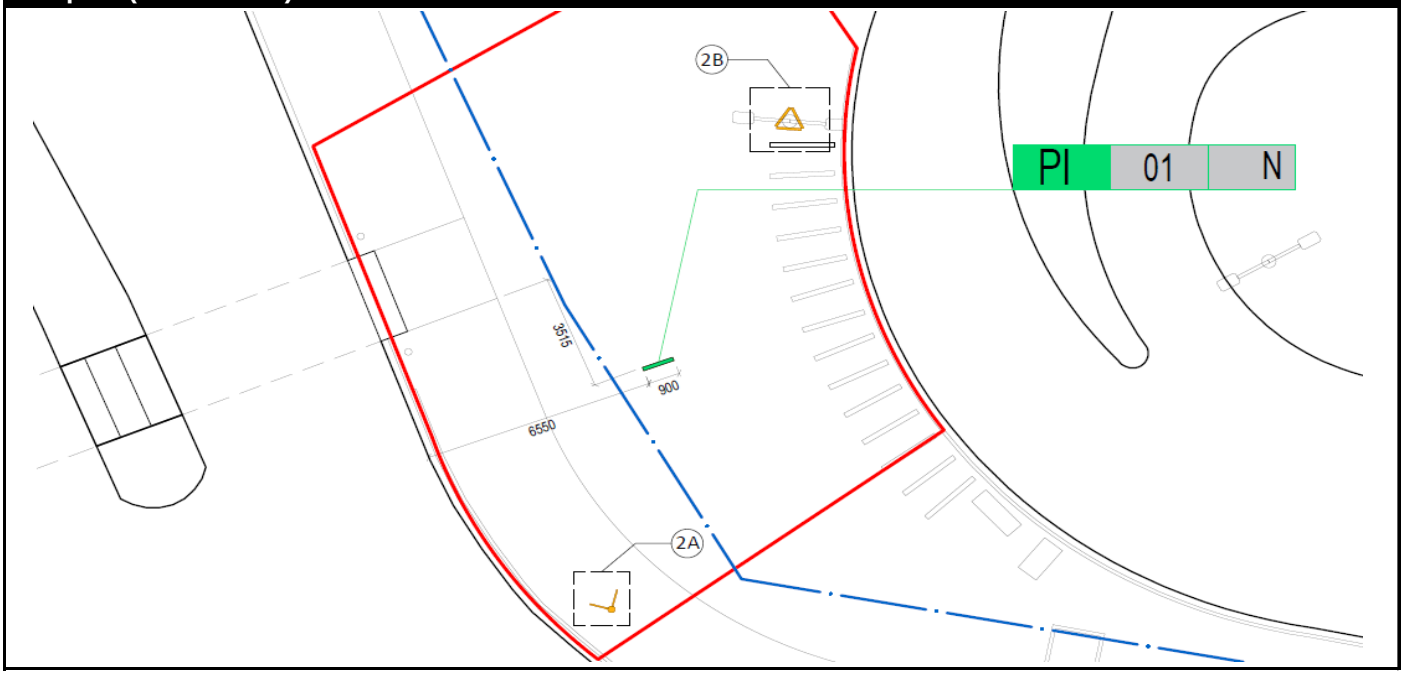

© Crown copyright and database rights 2017 OS 0100022610