A1

DO NOT SCALE.

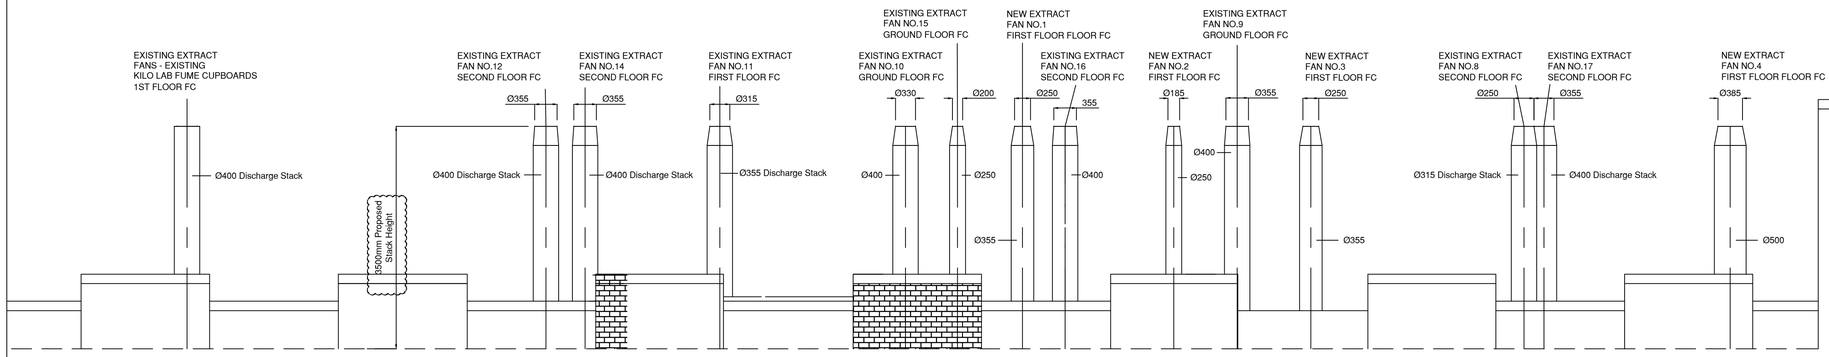

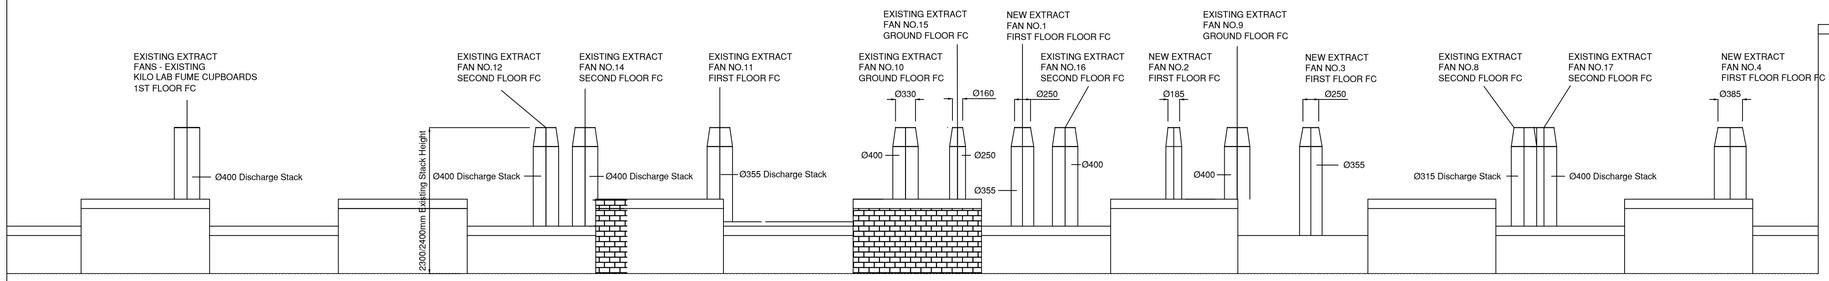

EXISTING STACK HEIGHT ELEVATION

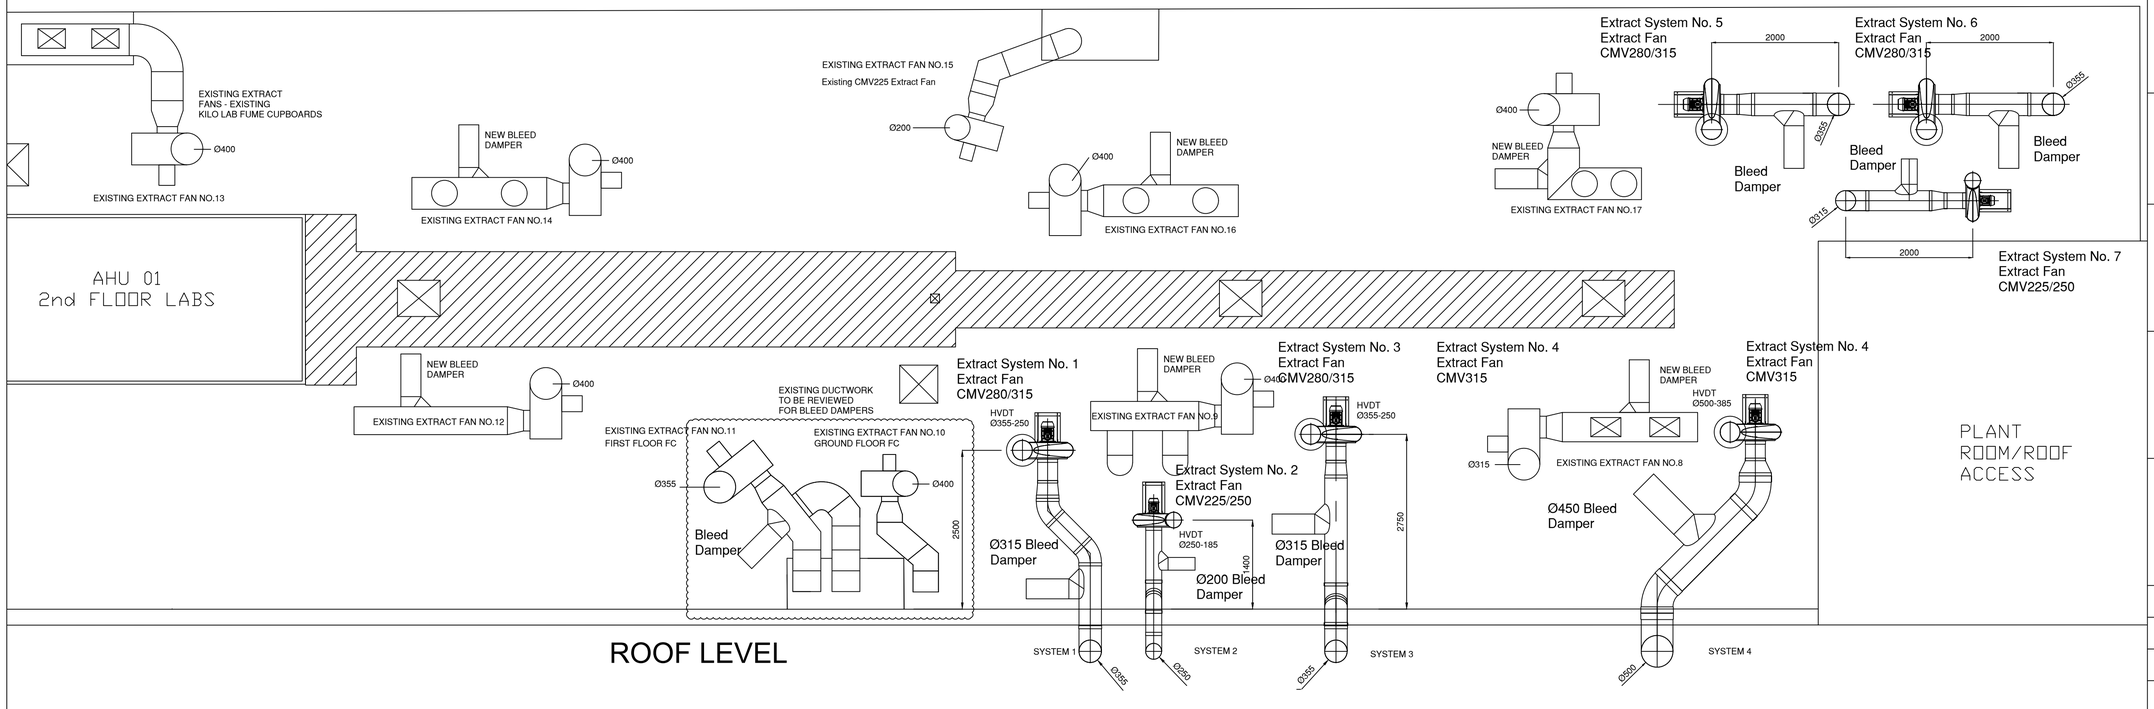

ROOF LEVEL

GENERAL NOTES.

ALL DUCTWORK TO BE MANUFACTURED TO DW/154 SPECIFICATION.
CIRCULAR DUCTWORK TO BE STANDARD DARK GREY VENTILATION TUBE.
MANUFACTURED ITEMS TO BE FROM 4.5 / 6mm THICK DARK GREY UPVC SHEET AS DW154/ SPECIFICATION..

MAXIMUM SUPPORT CENTRES–HORIZONTAL 2400mm.
MAXIMUM SUPPORT CENTRES– VERTICAL 4500mm.
ALL DUCTWORK TO BE SUPPORTED VIA SLOTTED CHANNEL RAIL, THREADED ROD AND SPLIT RINGS.
1234* DENOTES OVER LENGTH DUCT. CUT BACK TO SUIT ON–SITE

WORKS BY OTHERS.

ALL ELECTRICAL WORKS.
ALL SCAFFOLDING/ACCESS EQUIPMENT OVER 3000mm AND ROOF EDGE PROTECTION.
ALL BUILDERS WORK AND MAKING GOOD.

REV	DESCRIPTION	APPROV	CHEK'D	DATE

REVISIONS

Fumetec
FUME CONTROL SPECIALISTS
BRIDGE STREET, PENDLEBURY INDUSTRIAL ESTATE
SWINTON, MANCHESTER M27 4DU
TEL: 0161 727 8880 FAX : 0161 727 8899
www.fumetec.co.uk Email: enquiries@fumetec.co.uk

THIS DRAWING IS COPYRIGHT AND IS THE PROPERTY OF FUMETEC LIMITED . IT MAY NOT BE COPIED , REPRODUCED OR USED WHOLLY OR IN PART IN ANY WAY WITHOUT THE WRITTEN PERMISSION OF FUMETEC LIMITED OTHER THAN FOR THE SPECIFIC PURPOSES FOR WHICH IT IS ISSUED BY FUMETEC LIMITED .

CLIENT

IAB LAB LTD
CARBOGEN AMICS GROUP

PROJECT

LABORATORY REFURBISHMENT
ROOF PLAN

TITLE

DISCHARGE STACK
LAYOUT

DATE	11/01/2019	SCALE	1/50@A1
DRAWN	PS	TRACED	
CHECKED	AM	APPROVED	AM
DWG No.	C5360-04	REV	O

A1

DO NOT SCALE.

A1