NOTES:

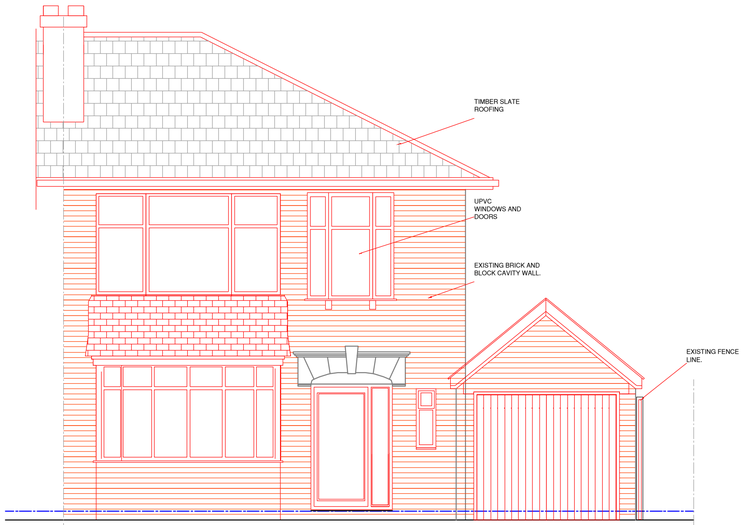

EXISTING FRONT ELEVATION

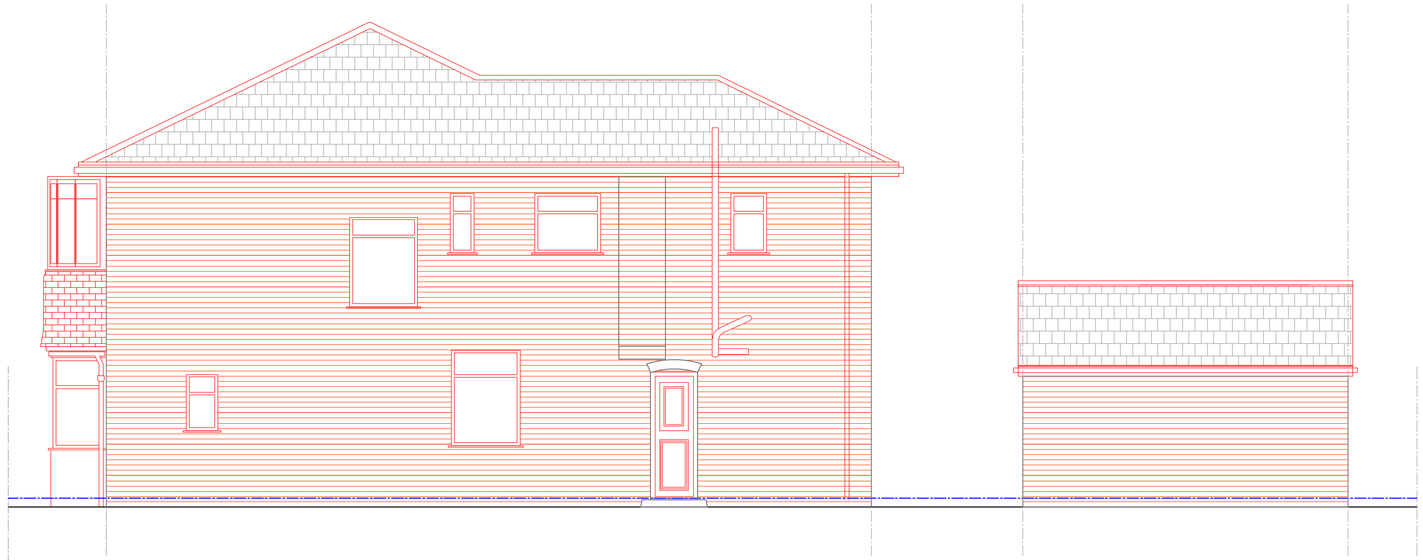

EXISTING SIDE ELEVATION

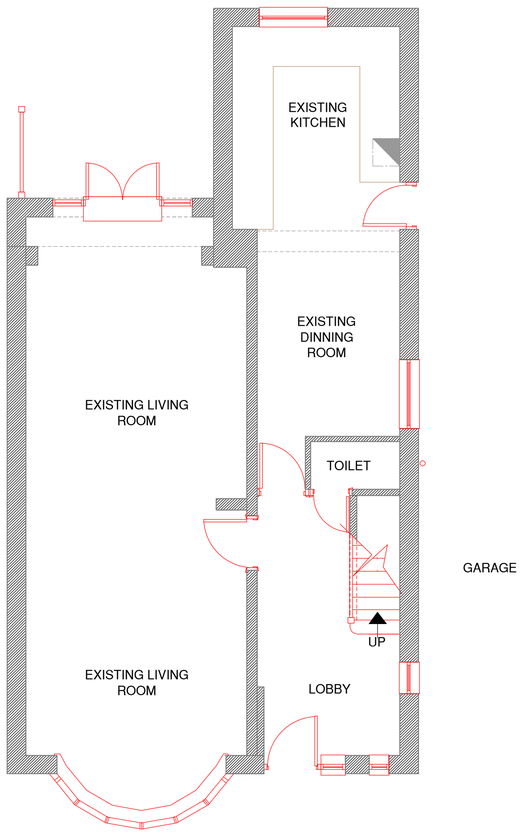

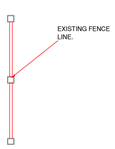

EXISTING GROUND FLOOR PLAN

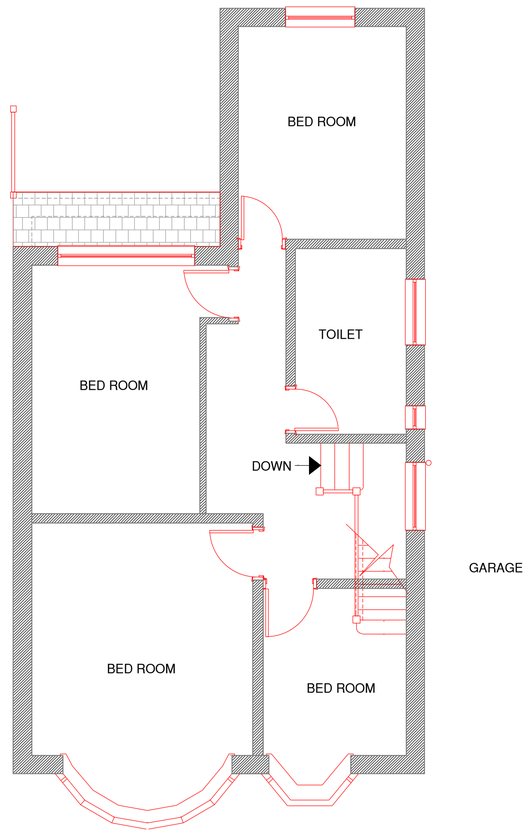

EXISTING FIRST FLOOR PLAN

Rev : .
Date: SEP 2018

PROJECT: 62 DUDLEY ROAD MANCHESTER

TITLE: EXISTING PLANS AND ELEVATIONS

Scale: 1:50
Date: NOV 2018
Dwg. No: 01

REV: . .....
Rev: Date:

Arch Designs. Tel: 07910600970

Project.62 DUDLEY ROAD.