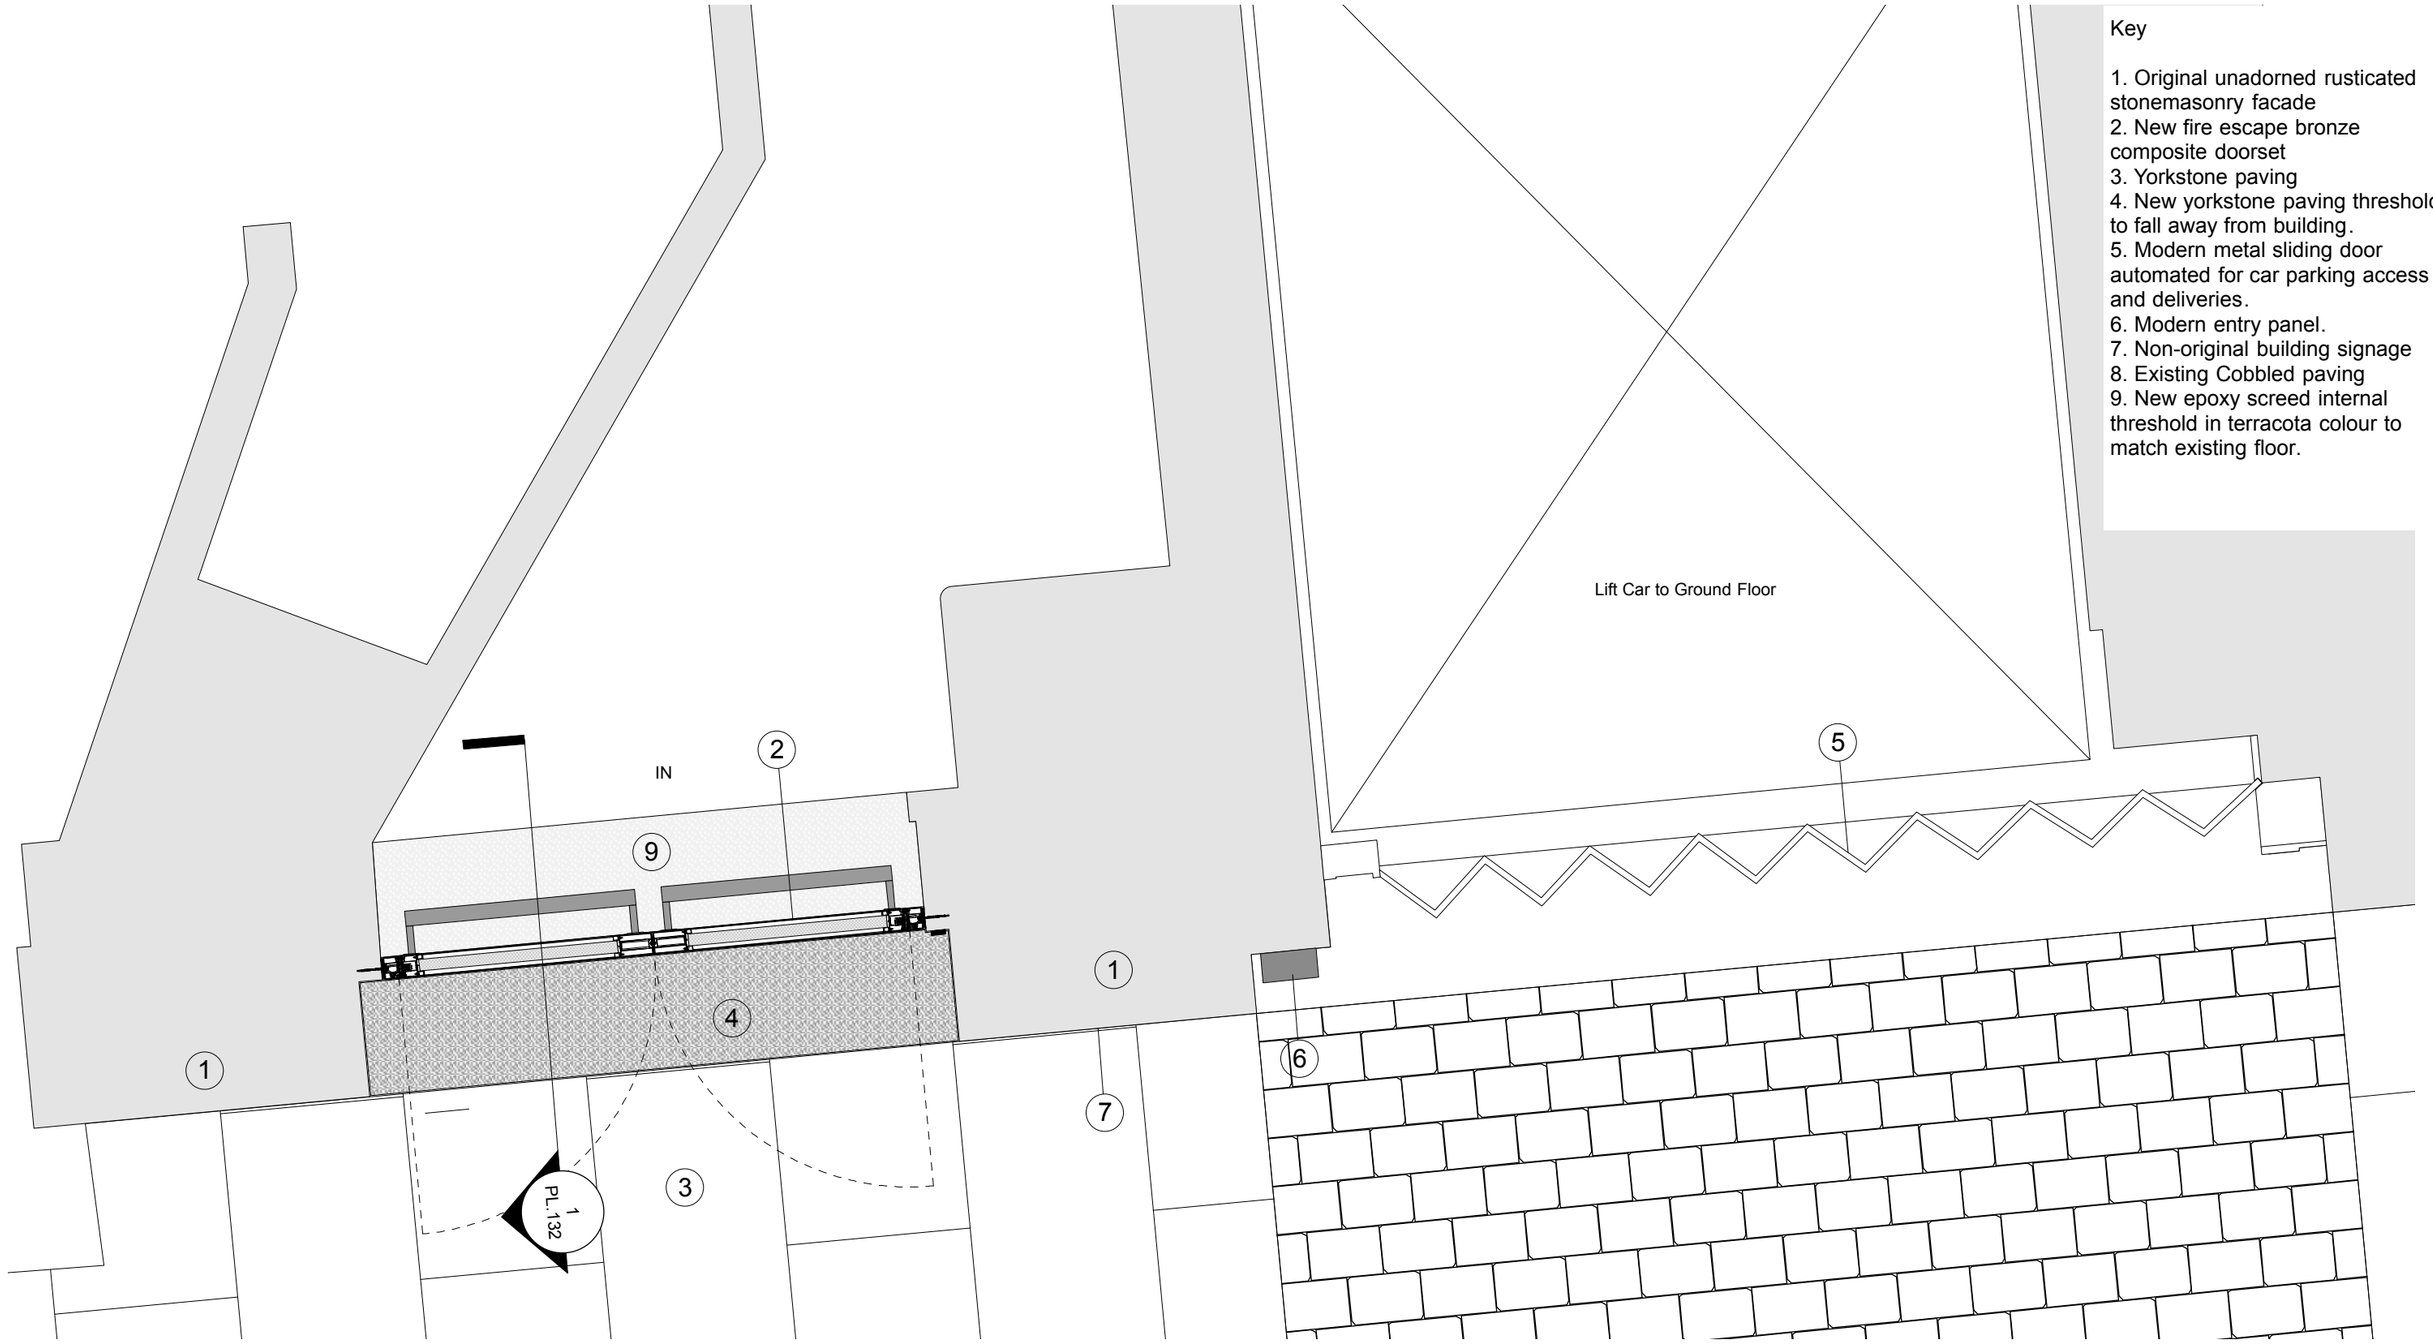


Key

1. Original unadorned rusticated stonemasonry facade
2. New fire escape bronze composite doorset
3. Yorkstone paving
4. New yorkstone paving threshold to fall away from building.
5. Modern metal sliding door automated for car parking access and deliveries.
6. Modern entry panel.
7. Non-original building signage
8. Existing Cobbled paving
9. New epoxy screed internal threshold in terracota colour to match existing floor.

1 Entrance 4 and 5 Plan
Scale: 1:20

0 1 2 M

Revisions

P1	Issued for Planning	04.02.2019
P2	Issued for Planning, key revised as planning consultant comments	04.04.2019

Hutchison Kivotos Architects 2 Whites Grounds London SE1 3LA 020 7403 7323 email: info@hkarchitects.co.uk

PLANNING	**Dwg. No.** 316.PL.131
Project Manchester Royal Exchange	**Drawing title** Proposed plan detail - Entrances 4 and 5
Client BVK	**Scale** 1:20 @ A3 **Rev** P2
	Drawn by VL **Date** Jan/19

Do not scale. All dimensions to be confirmed on site.
Information contained in this drawing is the sole copyright of Hutchison Kivotos Architects Ltd. and is not to be reproduced without permission.