Bins to be removed using the main hallway. To be removed by a commercial waste collection company

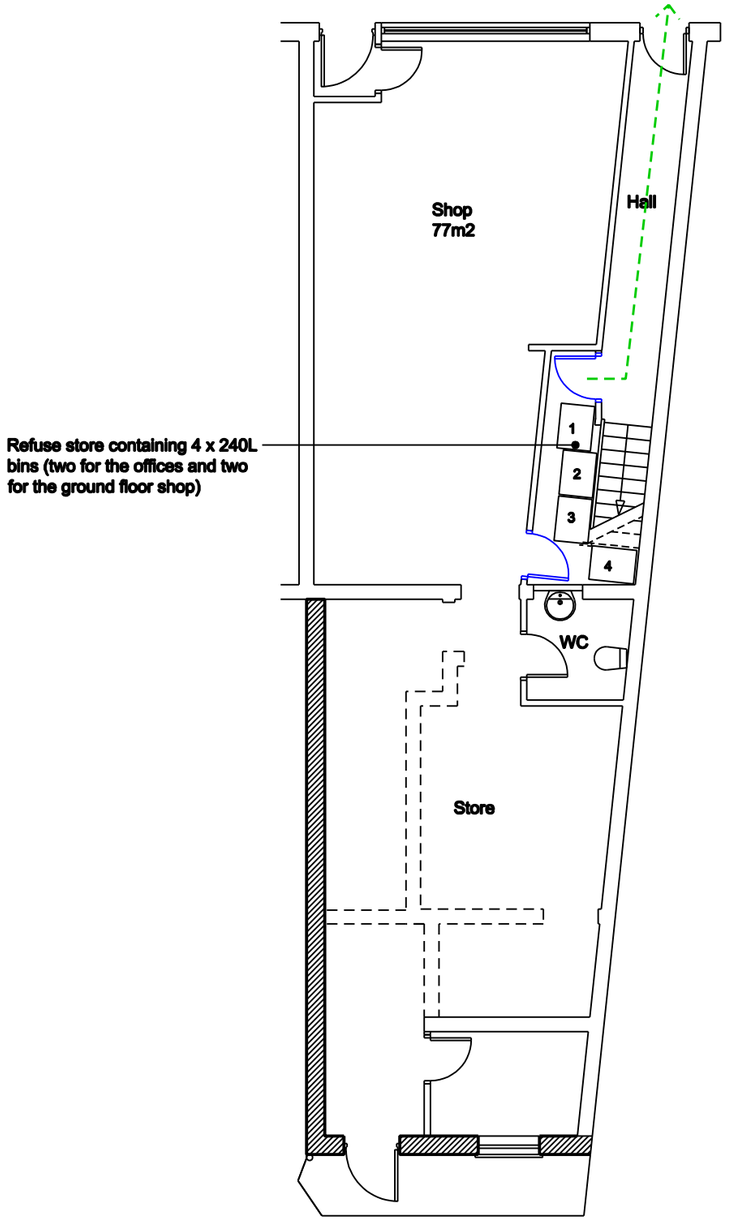

Refuse store containing 4 x 240L bins (two for the offices and two for the ground floor shop)

Proposed Ground Floor Plan

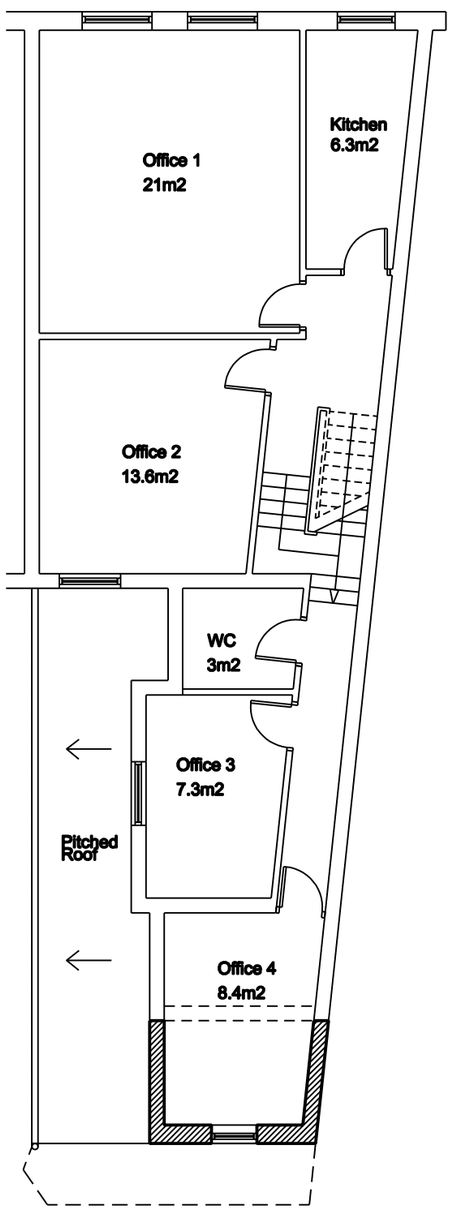

Proposed First Floor Plan

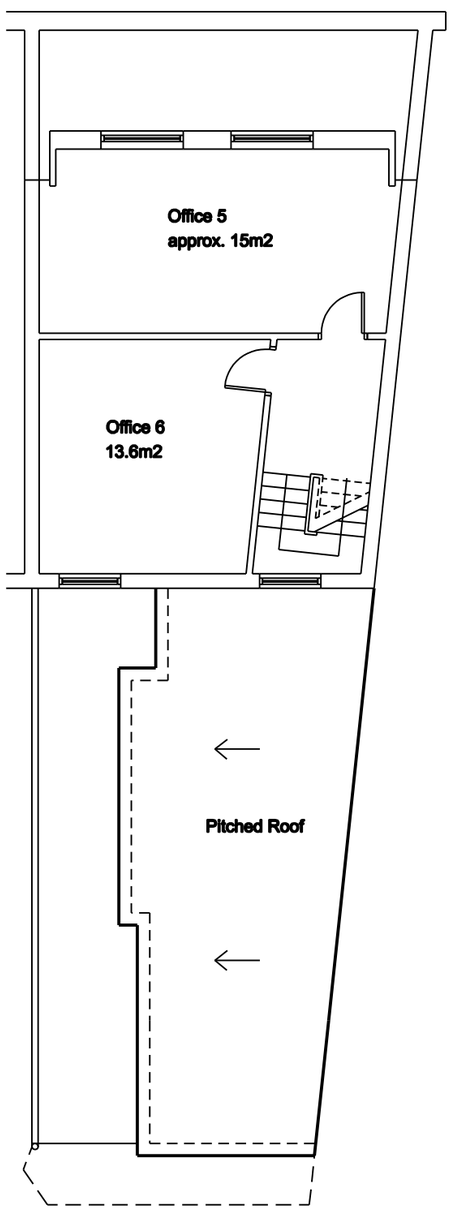

Proposed Second Floor Plan

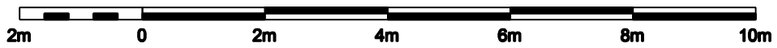

Written dimensions to be taken in preferences to scaled dimensions. The Contractor is responsible for checking all dimensions before work starts.

All work is to be carried out to the requirements, and to the satisfaction of the Local Authority.
These drawings are for planning purposes only

Any discrepancies to be brought to the attention of 4D Planning Consultants immediately.

Location Plan

Rev	Date	Description	by	chk

4D PLANNING™

Architecture I Town Planning

T: 0203 1500 183 www.GetMePlanning.com

www.GetMePlanning.com®

Client
Royal Jewellers

Project
243 Wilmslow Road, M14 5LW

Title
Proposed Drawings

Date: Feb' 2019
Scale: 1:50 @ A1, 1:100 @ A3
Drawing No. 4D02
Rev: A