
Internal pendant light fittings positioned over high seating bar behind glazing. Refer to internal elevations and feature lighting plan/RCP for further information

Internally illuminated Grindsmith logo/sign, fixed internally behind glazing. To be positioned as indicated centrally on central window pane. Fixing details and illumination by signage contractor. Any cables, fixings to be concealed. See reference images 1 & 2.

New shopfront, framework, ironmongery, front door etc, by LL/LL architect. Finish to front door TBC

'WE ARE GRINDSMITH COFFEE ROASTERS' in captial letters and Urania typeface (as per Grindsmith spec). To be applied internally. Pure White (RAL 9010) finish

Projecting sign (no illumination) - Grindsmith logo. Finish to be brass (external grade finish). Signage contractor to supply / confirm further details

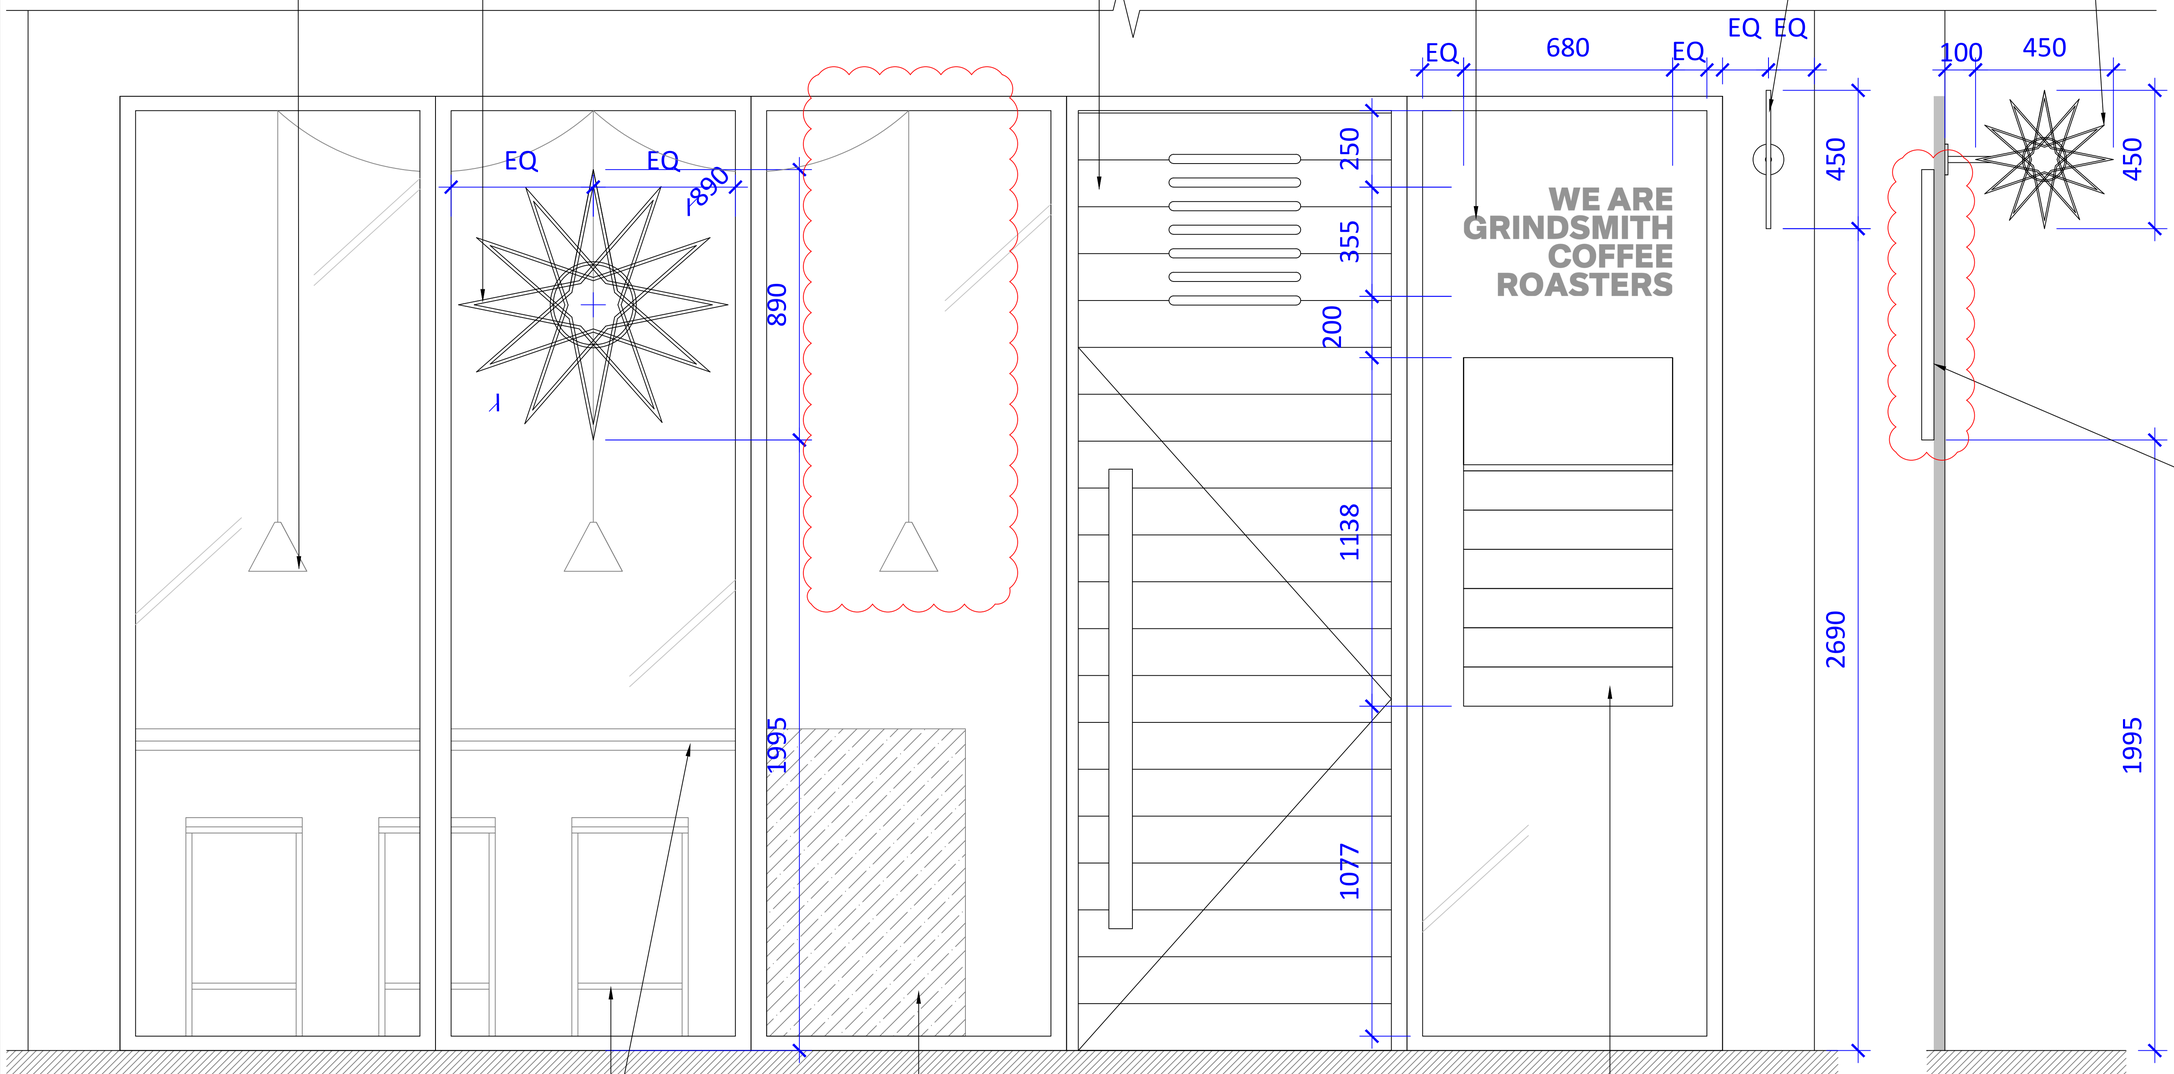

Furniture positioned behind shopfront glazing

Cross hatch indicates rear of condiment unit positioned internally / behind glazing

Bridge Street Studios signage, by Landlord / Landlords architect

Internally illuminated Grindsmith logo/sign to be positioned behind shopfront glazing. See Elevation A


1 Elevation A
1:10

2 Section
1:10


This drawing is protected by copyright.
Figured dimensions only to be taken from this drawing.
All dimensions to be checked on site and any discrepancies to be reported to the designer/project manager immediately.

GENERAL NOTES:

1. Drawing indicates design intent only. Input required from signage contractor with regards to detailing, power feed etc.
2. Exact height of 2no. Grindsmith signs TBC on site. All dimensions to be checked on site.
3. Projecting sign only to be positioned externally on the premises.
4. Advertisement Consent application(s) by others.
5. Signage contractor to advise on construction of signage/detailing method. Contractor to advise on fixing method(s).

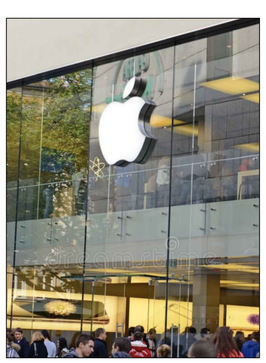
Reference Image 1


Reference Image 2

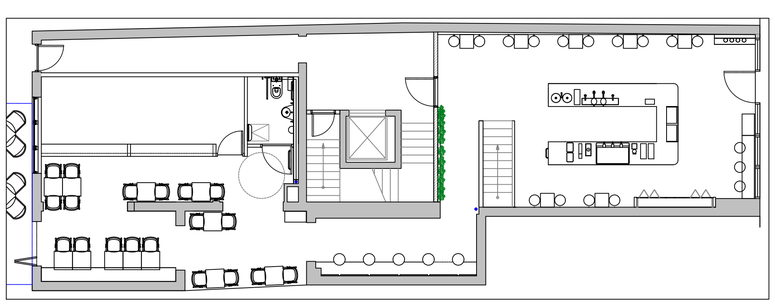

- Reference Plan - GF
1:100

FOR INFORMATION

REV:	DATE:	DESCRIPTION:	DRN:	CKD:
B	09.10	Amends to scheme in-line with client feedback.	HS	AS
A	20.09	Amends to scheme GF & Basement - Client request.	HS	AS

FOR INFORMATION

BlackHive
creative collective
ADDRESS: 3 WARWICK AVENUE, WEST DIDSBURY, MANCHESTER M20 2LL
www.blackhive.co.uk

CLIENT/PROJECT:
Grindsmith Coffee - 62 Bridge Street

DRAWING TITLE:
Proposed External (Shopfront) Elevation (Signage Only)

DATE: 23.07.2018	SCALE: As Noted @ A1
DRAWN: HS	CHECKED: AS
DRAWING NO: GS-01.305	REVISION: B