

KEY PLAN

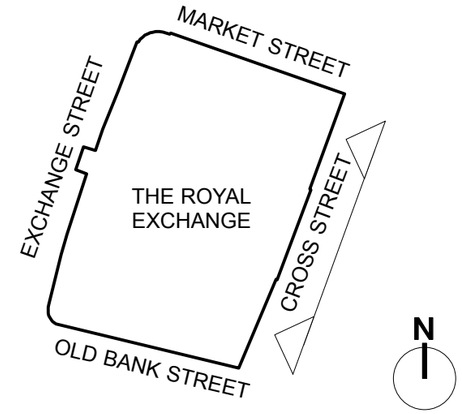

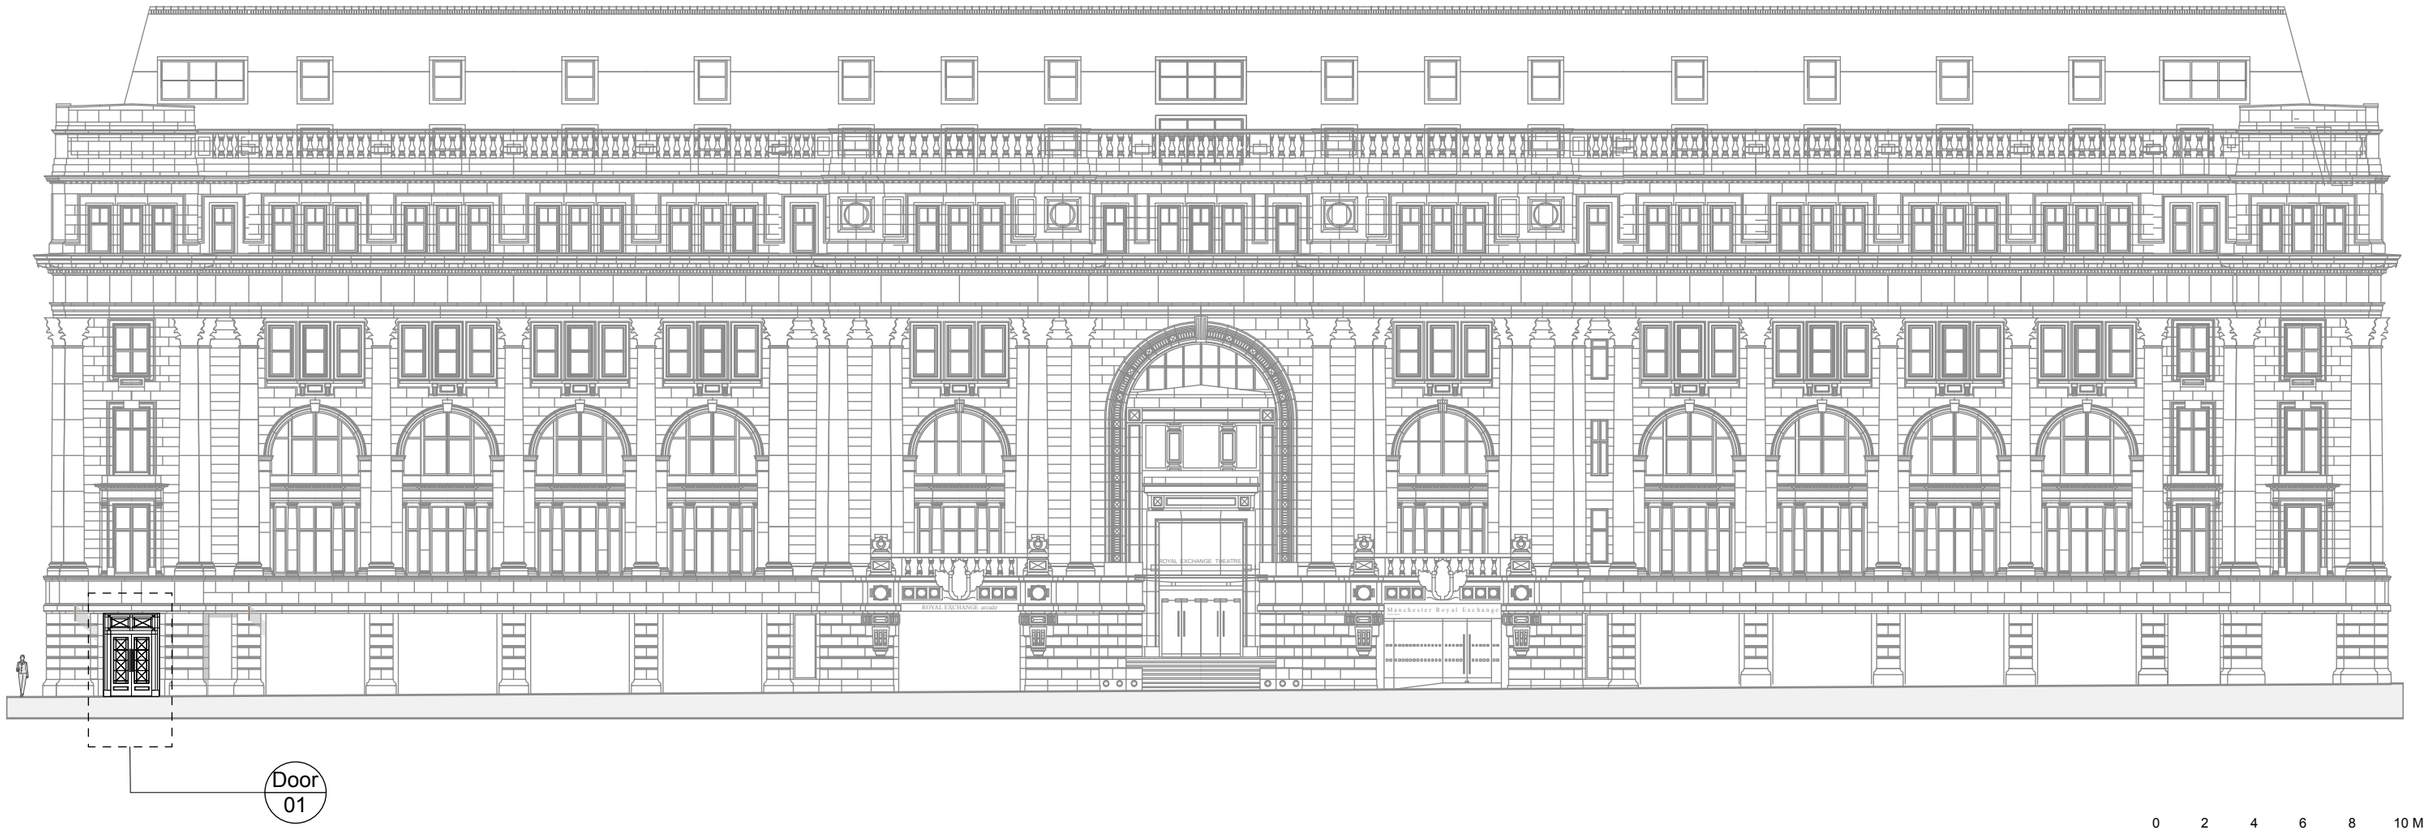

0 2 4 6 8 10 M

1 Proposed Cross Street entrance
Scale: 1:250

Hutchison Kivotos Architects 2 Whites Grounds London SE1 3LA 020 7403 7323 email: info@hkarchitects.co.uk

Revisions

P1 Issued for Planning 04.02.2019

PLANNING	**Dwg. No.** 316.PL.119
Project Manchester Royal Exchange, Southern Offices	**Drawing title** Proposed elevation - Cross Street
Client BVK	**Scale** 1:250 @ A3 **Rev** P1
	Drawn by VL **Date** Jan 2019

Do not scale. All dimensions to be confirmed on site.
Information contained in this drawing is the sole copyright of Hutchison Kivotos Architects Ltd. and is not to be reproduced without permission.