
Covers internal: 70

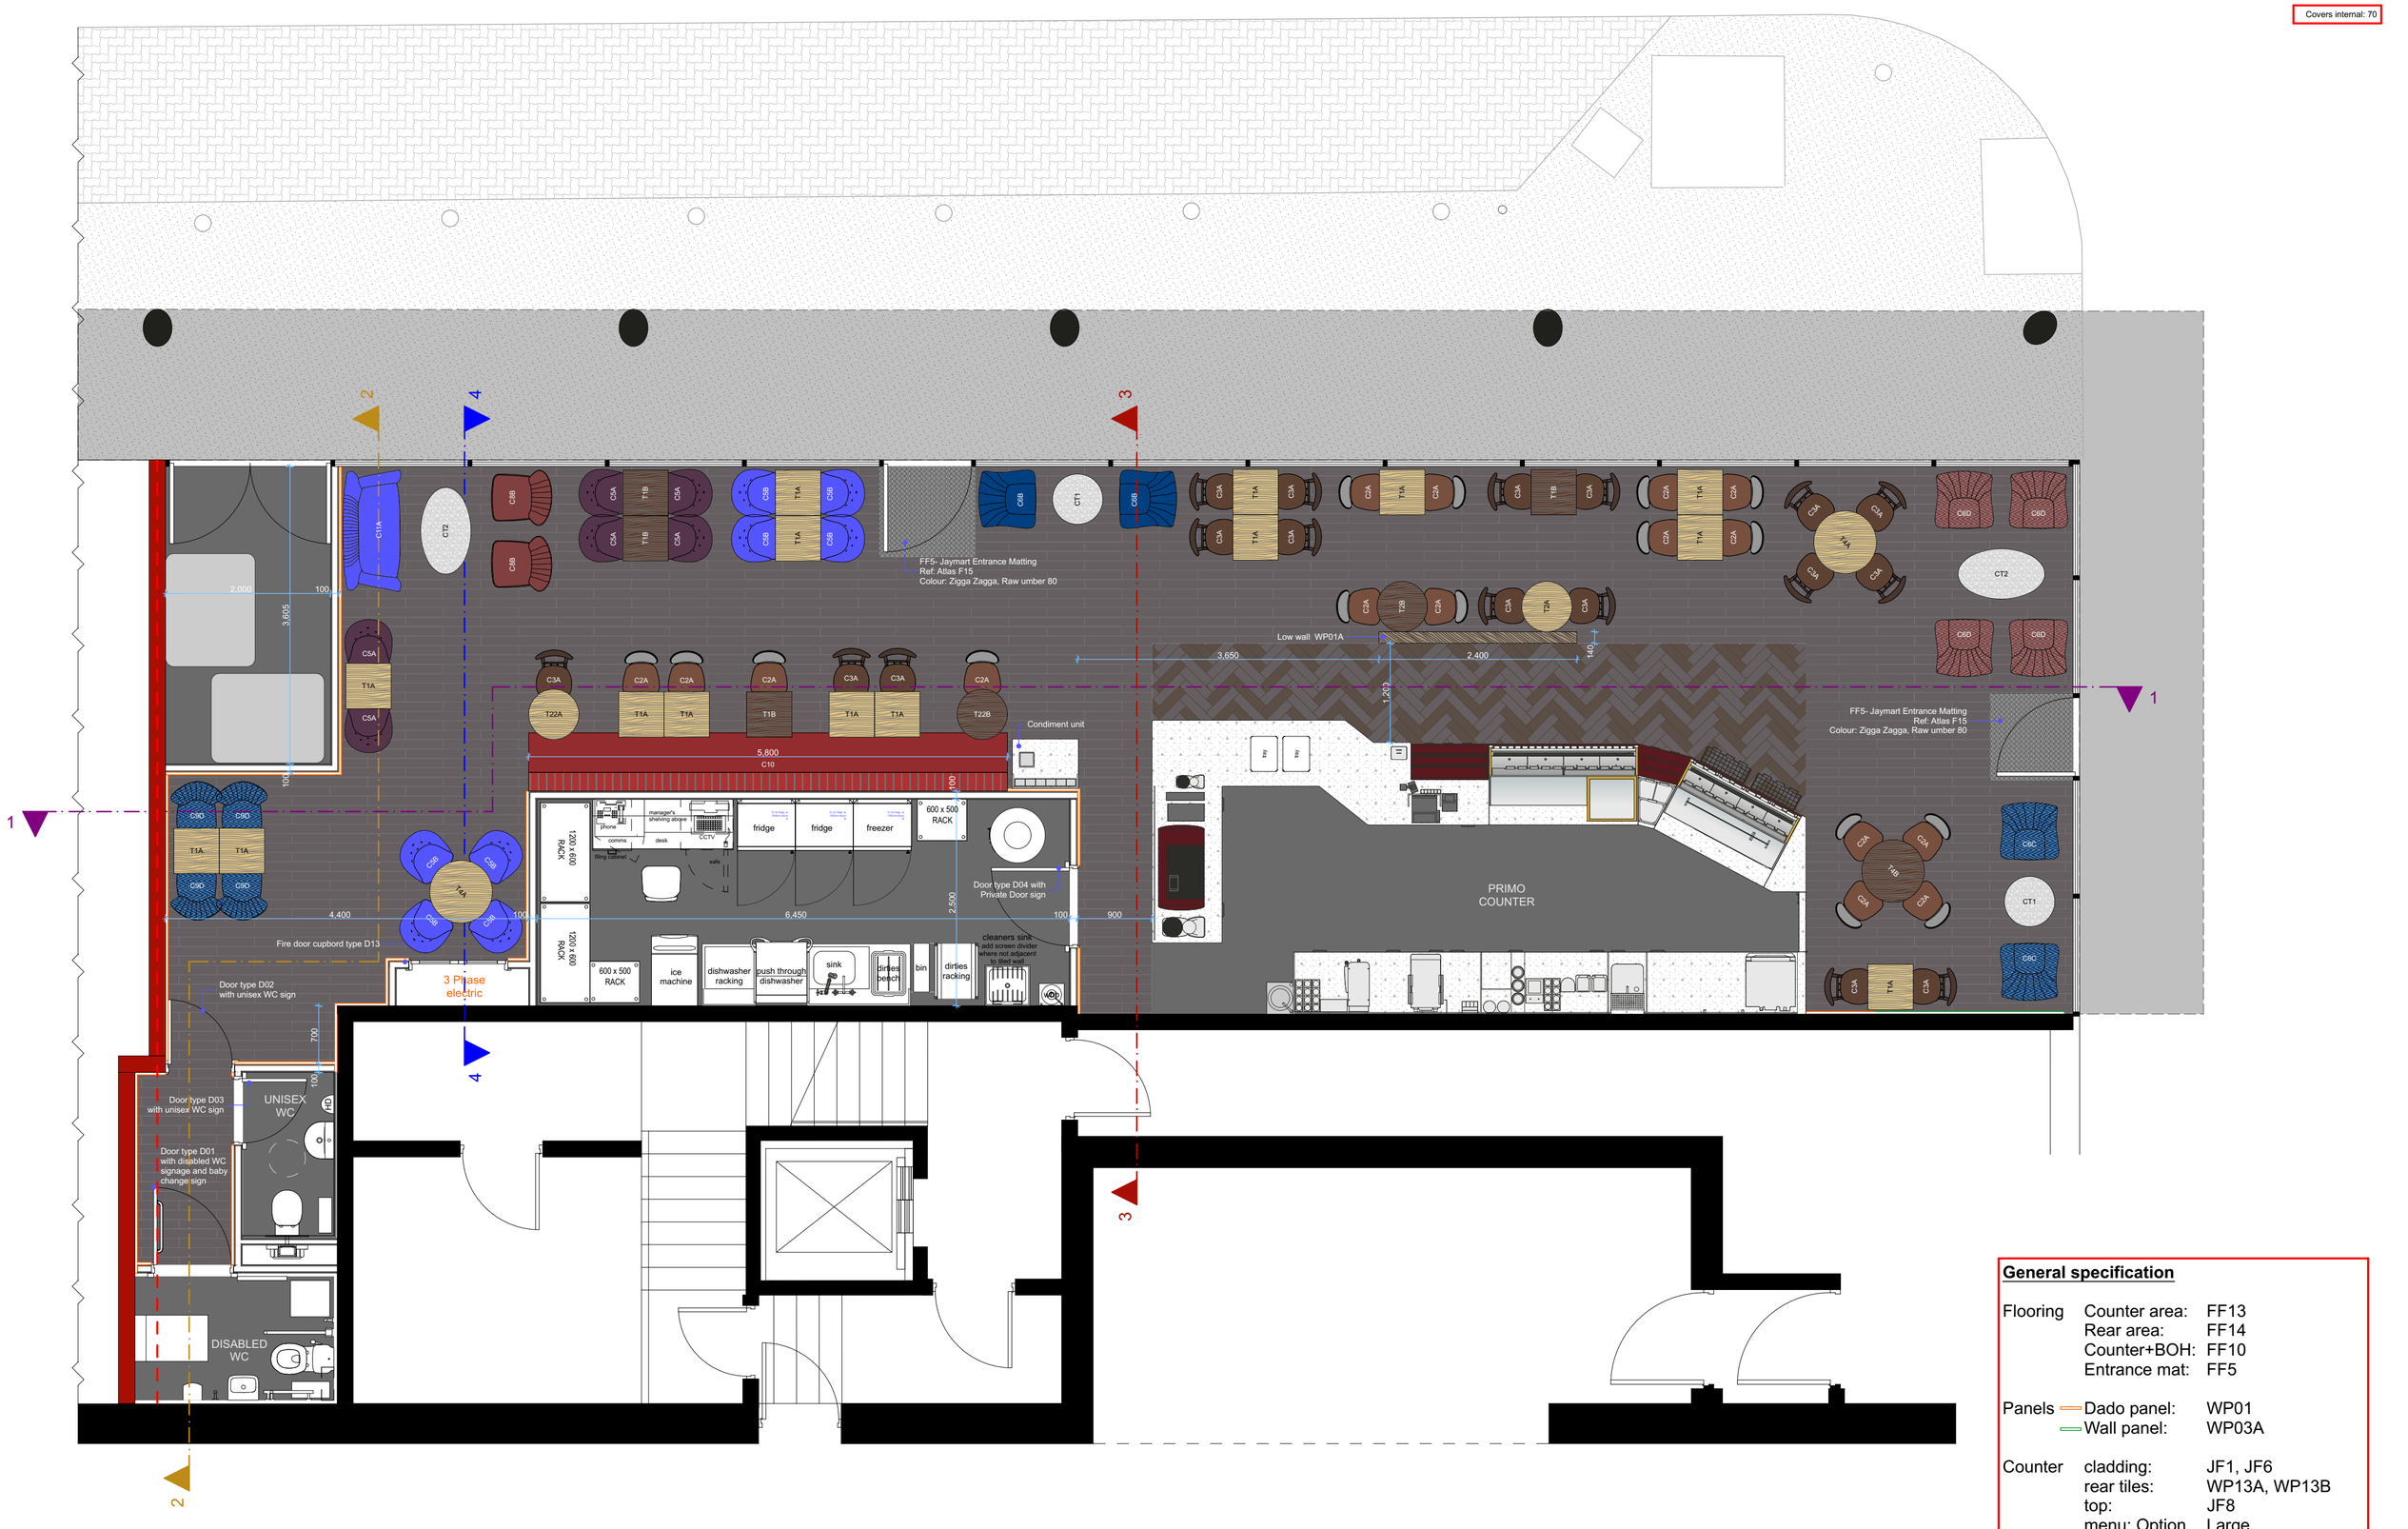

General specification

Flooring	Counter area:	FF13
	Rear area:	FF14
	Counter+BOH:	FF10
	Entrance mat:	FF5
Panels	Dado panel:	WP01
	Wall panel:	WP03A
Counter	cladding:	JF1, JF6
	rear tiles:	WP13A, WP13B
	top:	JF8
	menu: Option	Large

Furniture and Flooring

architecture design limited
The Joiners Shop,
The Historic Dockyard
Chatham
Kent, ME4 4TZ
+44 (0)1634 816132
www.adesign.ltd
/adesignlimited
registered in England and Wales, No.08419252

This document and its design content is copyright ©. It shall be read in conjunction with all other associated project information including models, specifications, schedules and related consultants documents. Do not scale from documents. All dimensions to be checked on site. Immediately report any discrepancies, errors or omissions on this document to the Originator. If in doubt ASK.

Originator: **Kamlesh Singh**
Checked by: **KS**
Client: **Sim Trava**

site address: **Wilmslow Road, Withington M20 3HE**

Costa Withington
Drawing no: **03.40/A.1.5** Status: **Fit-Out**
Date: **03/04/2019** Time: **14:25**
Scale: **1:50@A2**

1:50
0 1 2 3