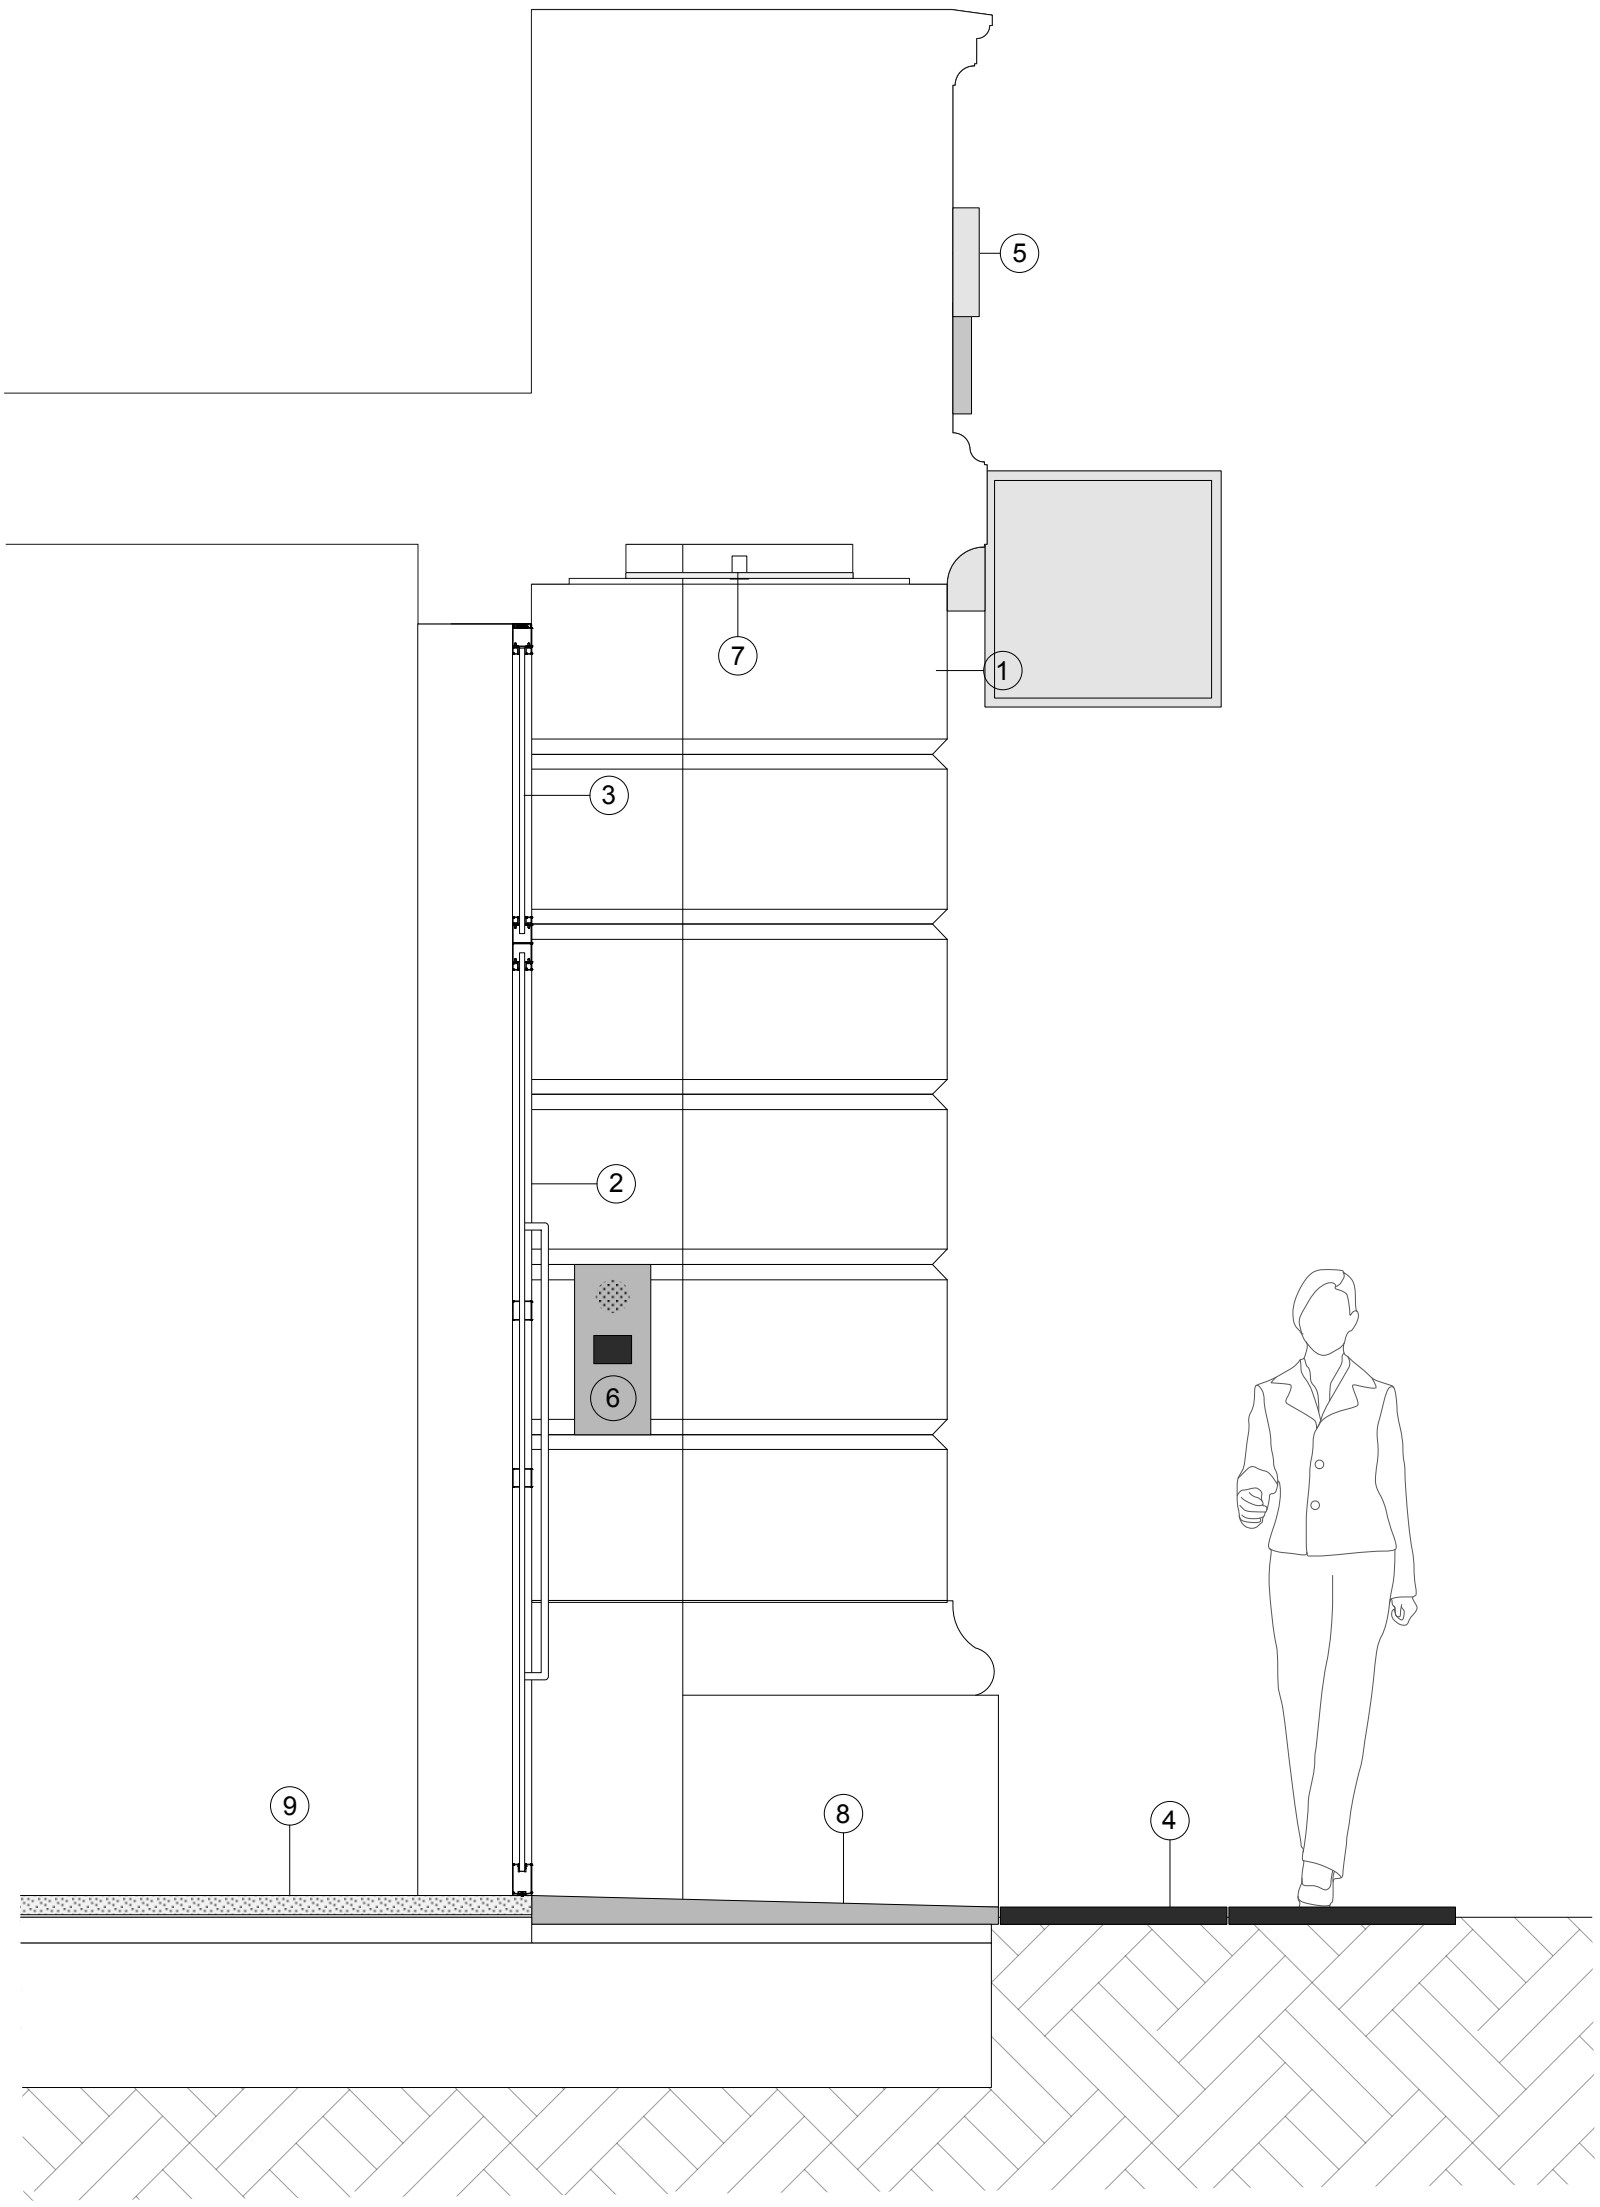


3 Entrance 01 - Stage Doors
Scale: 1:20

Key

1. Original unadorned rusticated stonemasonry facade.
2. Modern glass and aluminium double doors with fixed sidelights. Aluminium framing members are powder-coated mid-grey.
3. Modern back painted glass fanlight.
4. Existing yorkstone paving.
5. Modern security alarm box, surface mounted.
6. Modern recessed entry panel.
7. Non-original painted soffit board with recessed light fittings.
8. Existing yorkstone threshold.
9. Modern vinyl floor finish.

Revisions

P1 Issued for Planning 04.02.2019

P2 Issued for Planning, key revised as planning consultant comments 04.04.2019

Hutchison Kivotos Architects 2 Whites Grounds London SE1 3LA 020 7403 7323 email: info@hkarchitects.co.uk

PLANNING	Dwg. No. **316.PL.107**
Project: Manchester Royal Exchange	Drawing title: Existing Section detail - Entrance 01
Client: BVK	Scale 1:20 @ A3 Rev P2
	Drawn by JJ Date Jan/19

Do not scale. All dimensions to be confirmed on site.
Information contained in this drawing is the sole copyright of Hutchison Kivotos Architects Ltd. and is not to be reproduced without permission.