

ALL COPYRIGHT RESERVED BY ARCHITECT R.T LUCAS

Notes:

A. Roof enclosure for AHU units as specified in acoustic report with open top.

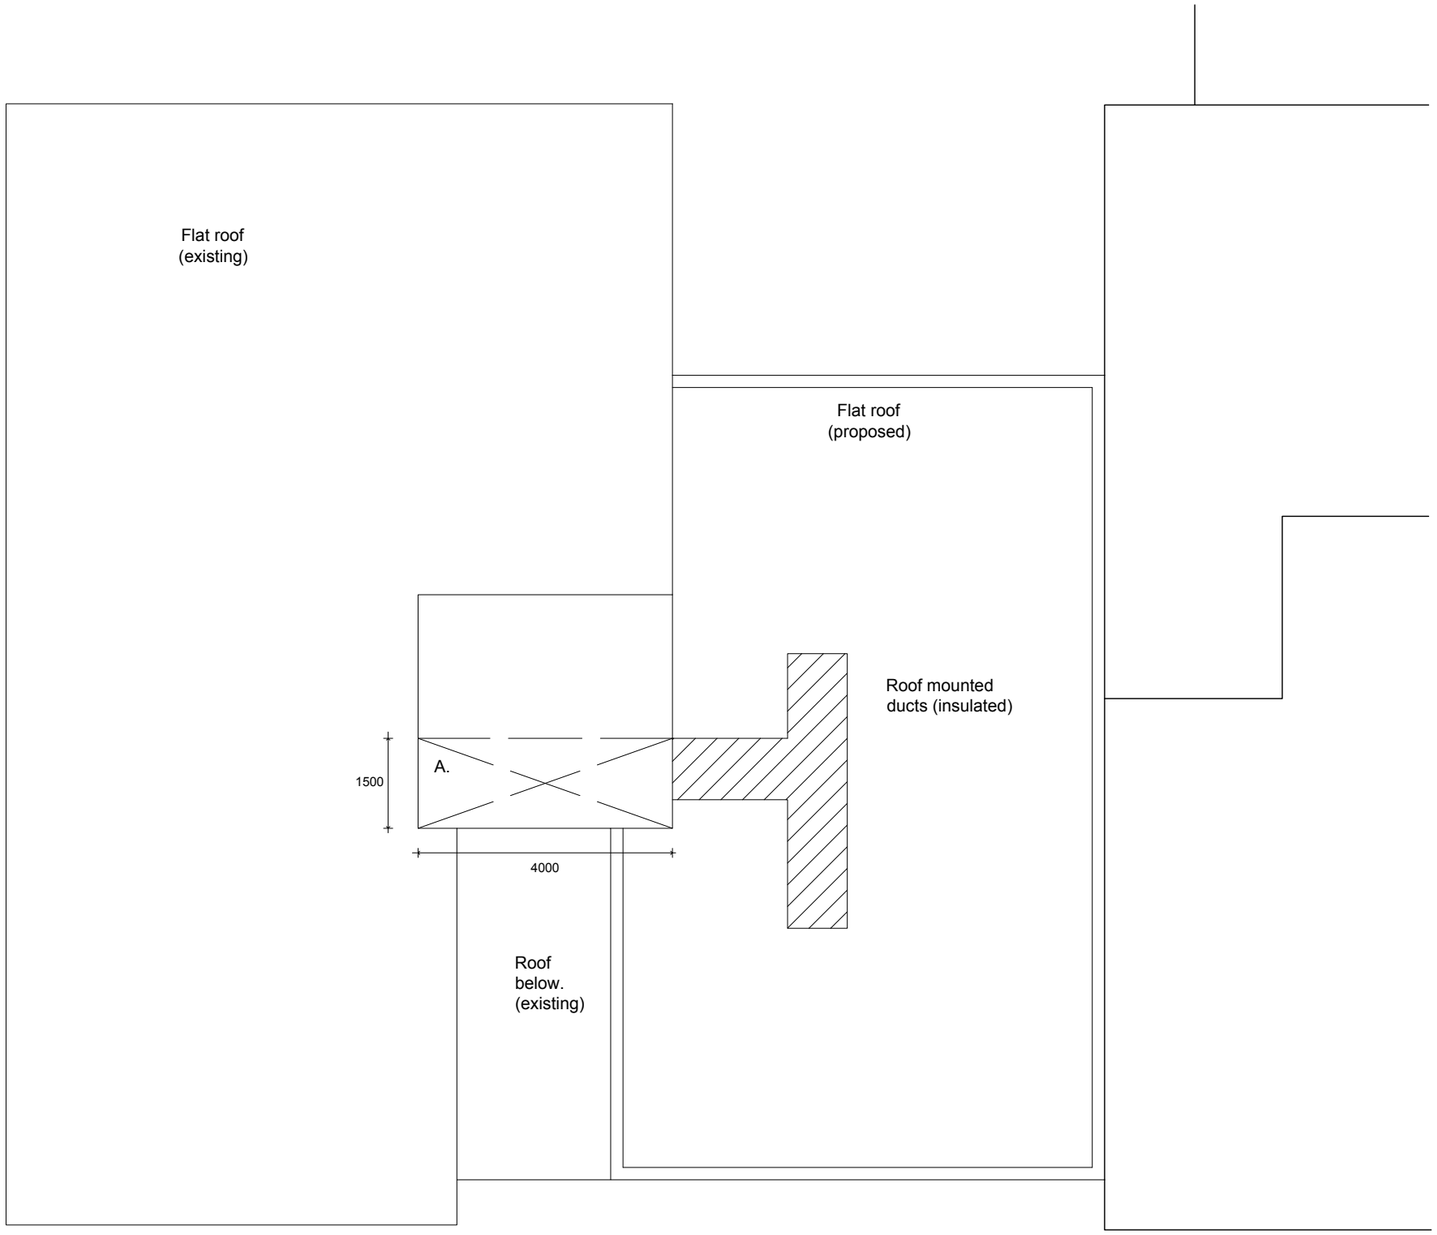

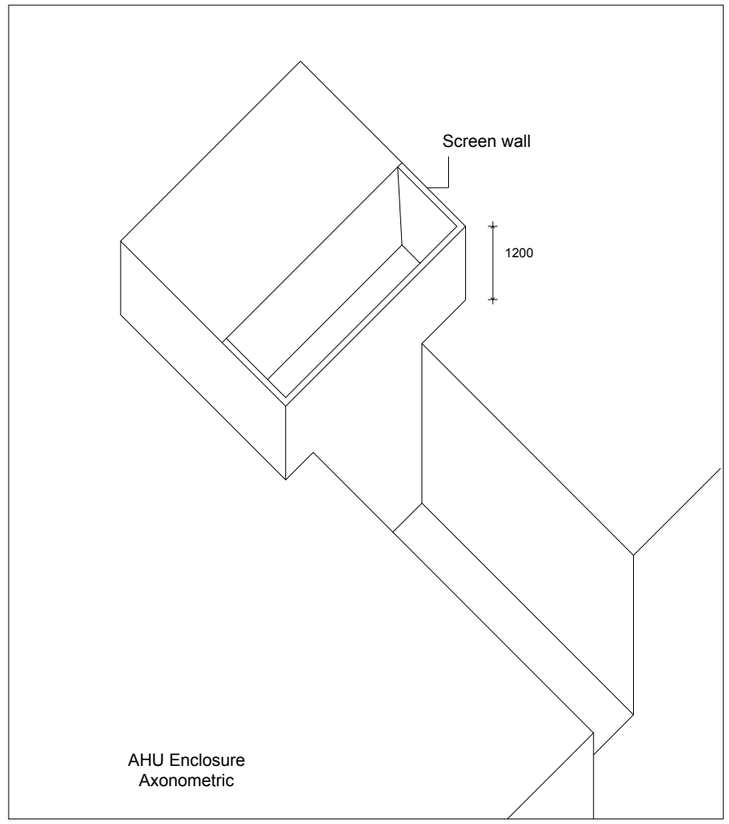

PROJECT	Grosvenor St/ York St, Manchester
DRAWING	PROPOSED ROOF PLAN
DRAWING NO.	PL-13
SCALE	1 :100 at A3
REVISION	B

ARCHITECT

R.T. Lucas

Raven House
113 Fairfield Street
Manchester
M12 6EL

Tel: 0161-2737771