
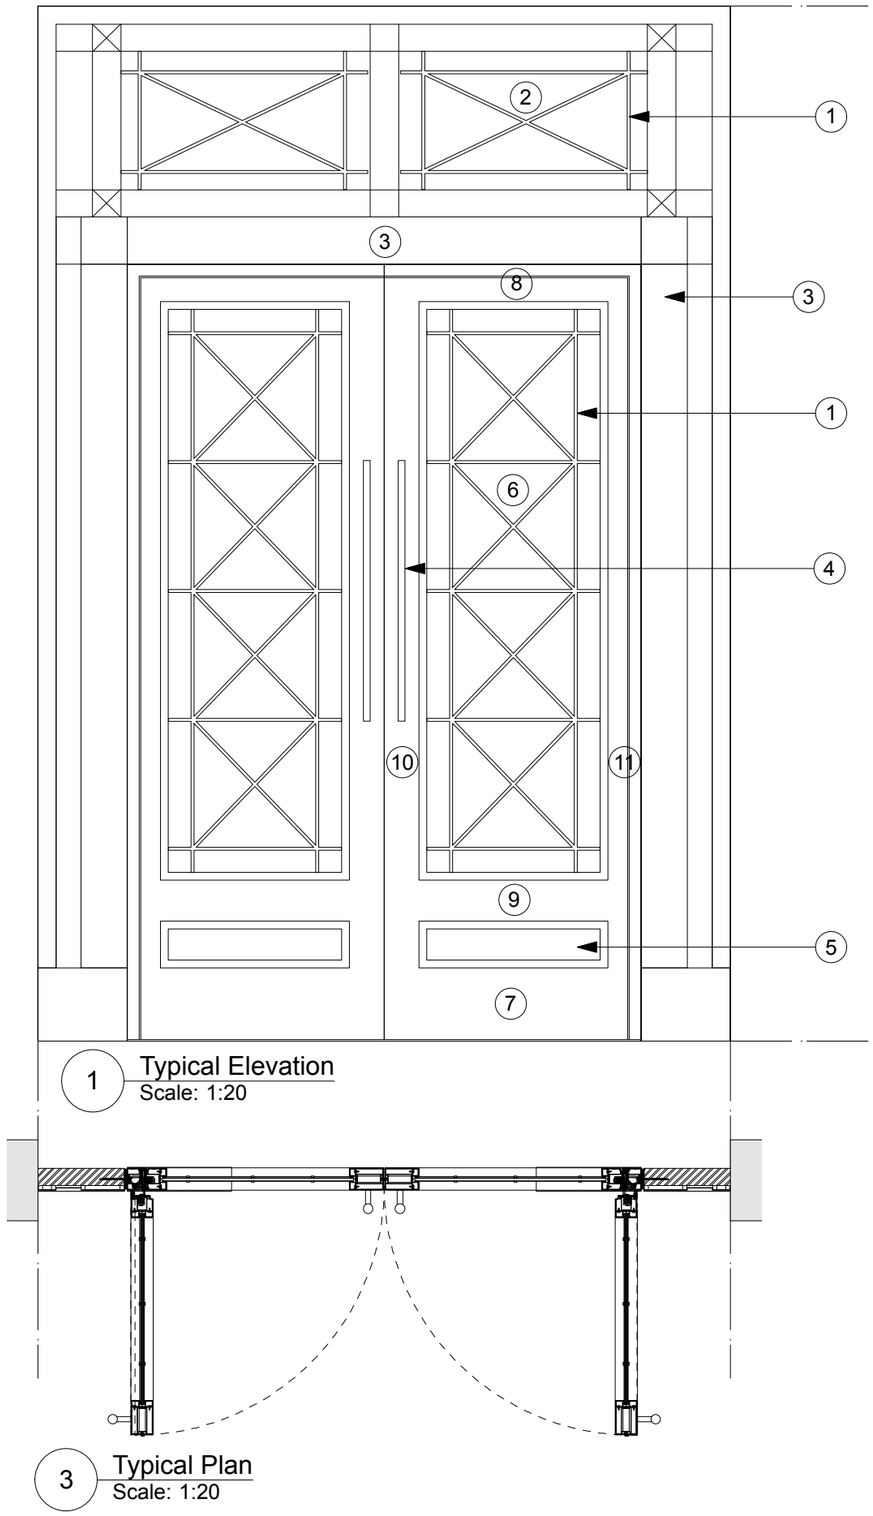


1 Typical Elevation
Scale: 1:20

3 Typical Plan
Scale: 1:20

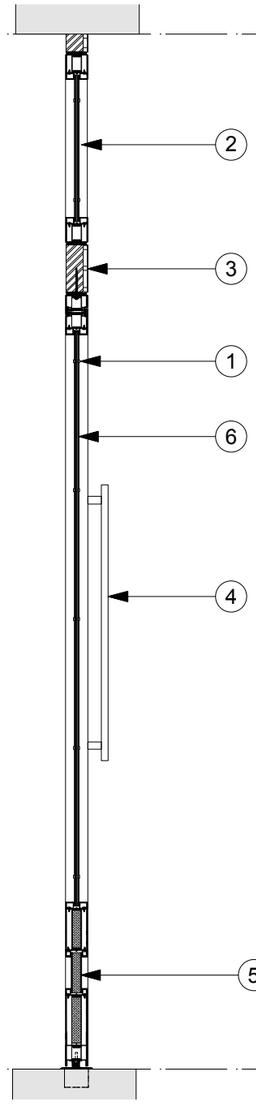

2 Typical Section
Scale: 1:20

Key

1. Brass glazing bars
2. Acid etched glazing fanlight
3. Bronze architrave with plinth block detail
4. Bronze pull handles
5. Inset bronze panel
6. Acid etched glazing
7. Bottom rail
8. Top rail
9. Mid rail
10. Lock stile
11. Hinge stile
12. New frame to support doors and form architrave detail

0 1 2 M

Revisions

P1 Issued for Planning 04.02.2019

Hutchison Kivotos Architects 2 Whites Grounds London SE1 3LA 020 7403 7323 email: info@hkarchitects.co.uk

PLANNING	**Dwg. No.** 316.PL.133
Project Manchester Royal Exchange	**Drawing title** Proposed typical door details
Client BVK	**Scale** 1:20 @ A3 **Rev** P1
	Drawn by VL **Date** Jan/19

Do not scale. All dimensions to be confirmed on site.
Information contained in this drawing is the sole copyright of Hutchison Kivotos Architects Ltd. and is not to be reproduced without permission.