SITE SURVEY WAYFINDING

trueform

SD03	Sign reference	Minilith	Sign type
TT6593	TT Number	TfGM	Client
800mm kerb edge	Lifting distance	Paving flags	Reinstatement material
None	Overhead obstructions?	N/A	Obstruction height
Yes	Decluttering required?	14/01/2019	Survey date
Standard chapter 8 (suspend bays)	Traffic management type	N/A	Traffic count
Standard barriers and pedestrian arrow signs	Pedestrian management	JT/CK	Surveyed By
Yes	Installation photos taken?	N/A	Obstruction photos taken?
Yes	TM Photos	Yes	Pedestrian management photos taken?

Installation notes

Park vehicle on carriageway adjacent to installation point. All loading bays / taxi to be coned off / suspended prior to works commencing to allow traffic to continue down one-way street
Standard pedestrian safety barriers around work area. Sufficient space for pedestrians to circumvent work area
Liaison with Manchester City Council required on arrangements for temporary suspension of loading bays

Site plan (not to scale)

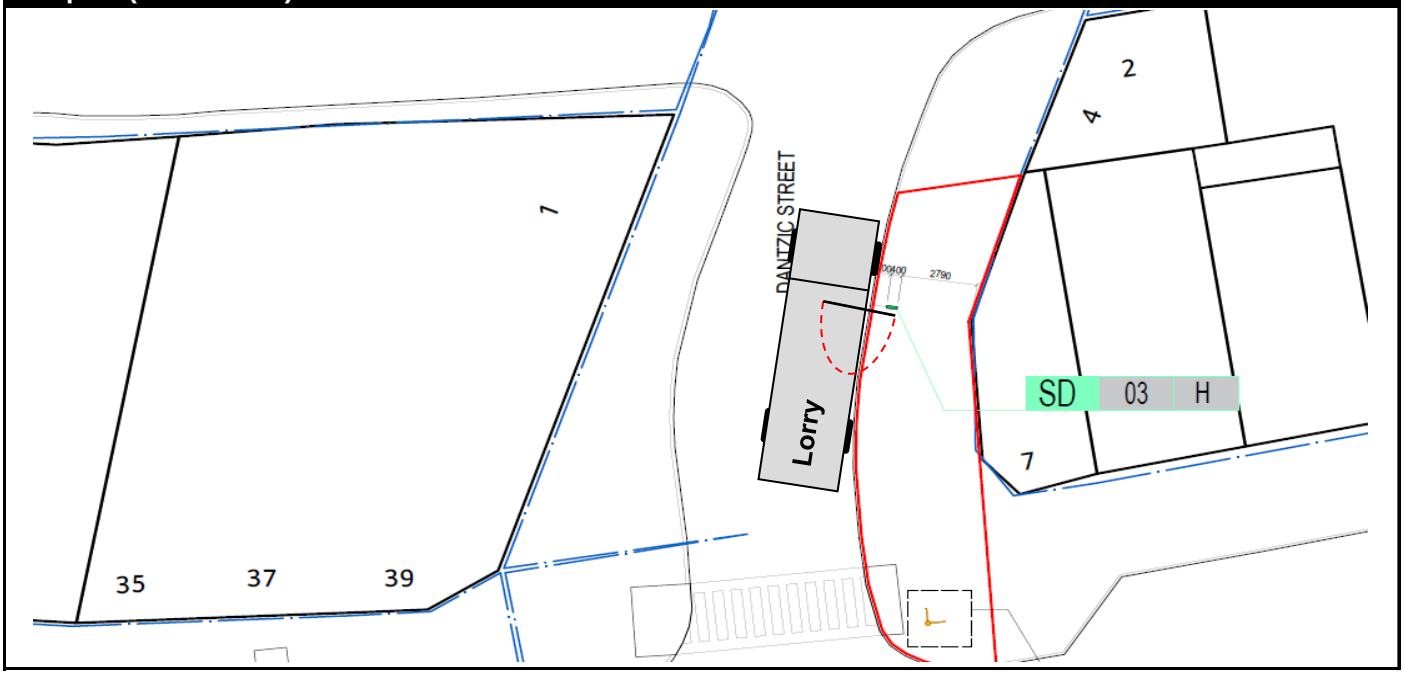

© Crown copyright and database rights 2017 OS 0100022610