New Hoarding

Amended/Removed Hoarding

Pre-Installed Hoarding

PHASE 1 -
6TH AUGUST TO EARLY SEPTEMBER
EXACT DATES TBC

GATES: SUPPLY & INSTALL GATES,
INCLUDING POSTS REQUIRED & BUILDERS WORK

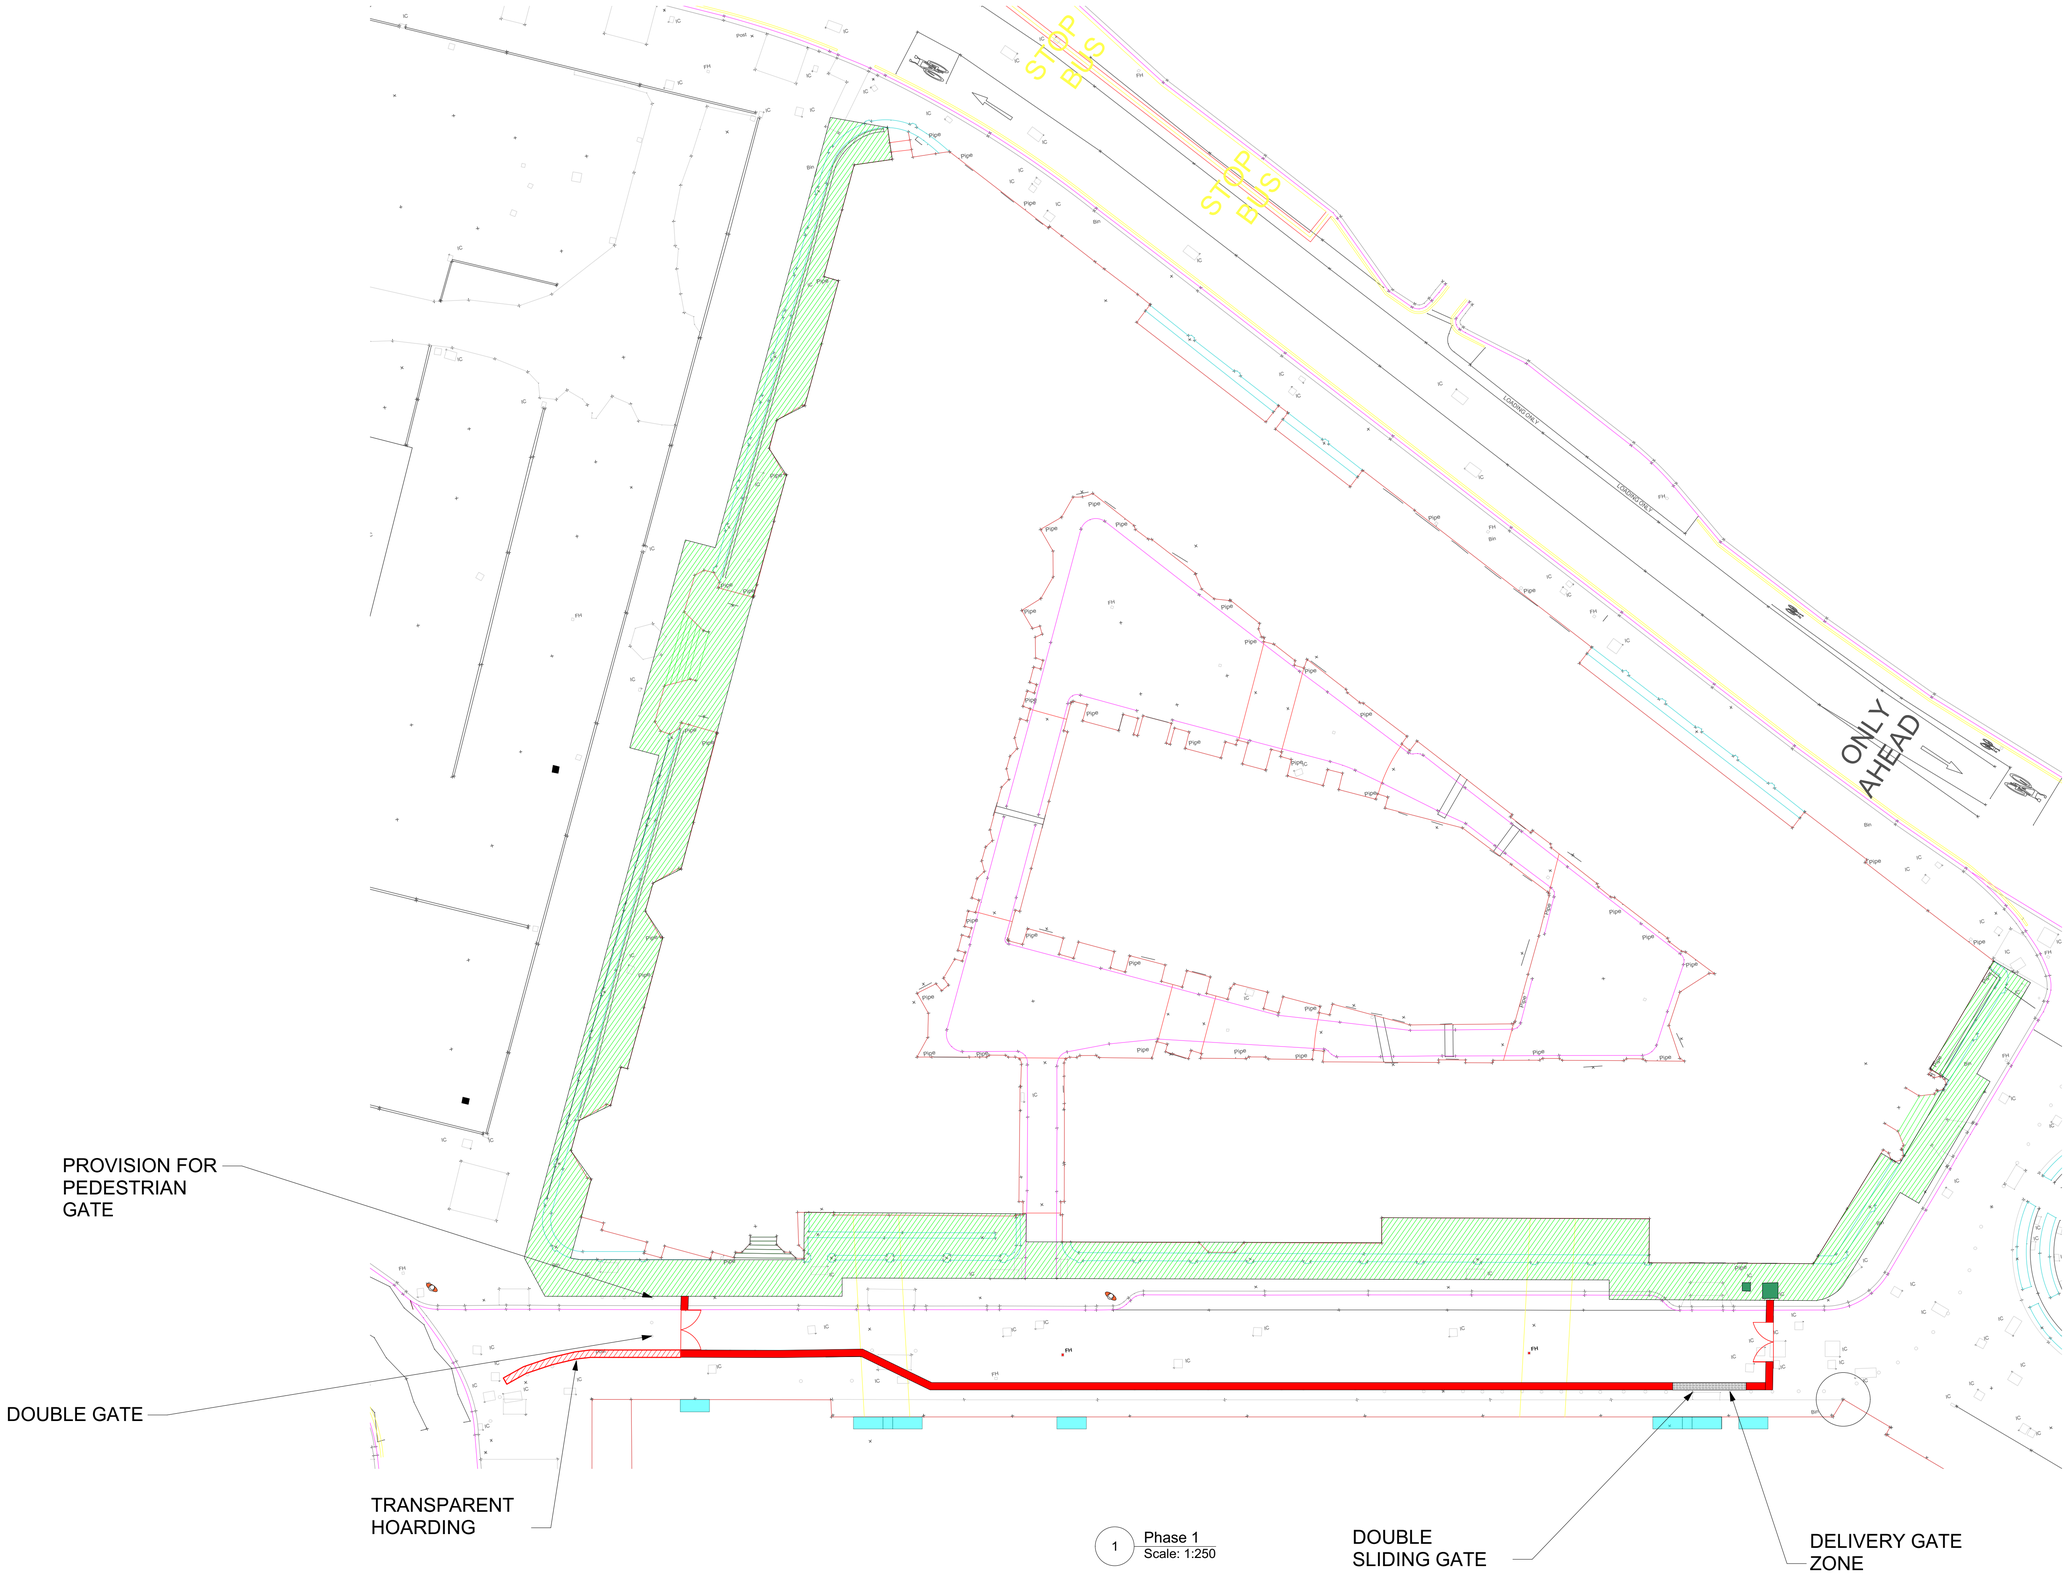

1 Phase 1
Scale: 1:250

Revision	Date	Description	Drawn	Apprvd.

Planit I.E. Limited

E: info@planit-ie.com **W:** planit-ie.com

MANCHESTER
2 Back Grafton St , Altrincham, WA14 1DY
T: 0161 928 9281

LONDON
Unit 6 Waterside, 44-48 Wharf Road, London, N1 7UX
T: 0207 253 5678

LIVERPOOL
No. 8 Princes Parade, Princes Dock, Liverpool, L3 1DL
T: 0151 705 6746

Client Manchester City Council

Project Our Town Hall

Drg Title Phase 1 Hoarding - Aug to Sept 2019 Site set-up

Created on	Created by	Approved by
16-05-19	DP	KR

Scale	Size	Workstage
1:250	A3	Stage 4

Drg No.	Suitability	Revision
OTH-PLA-12	S2	01

© Planit I.E. Limited