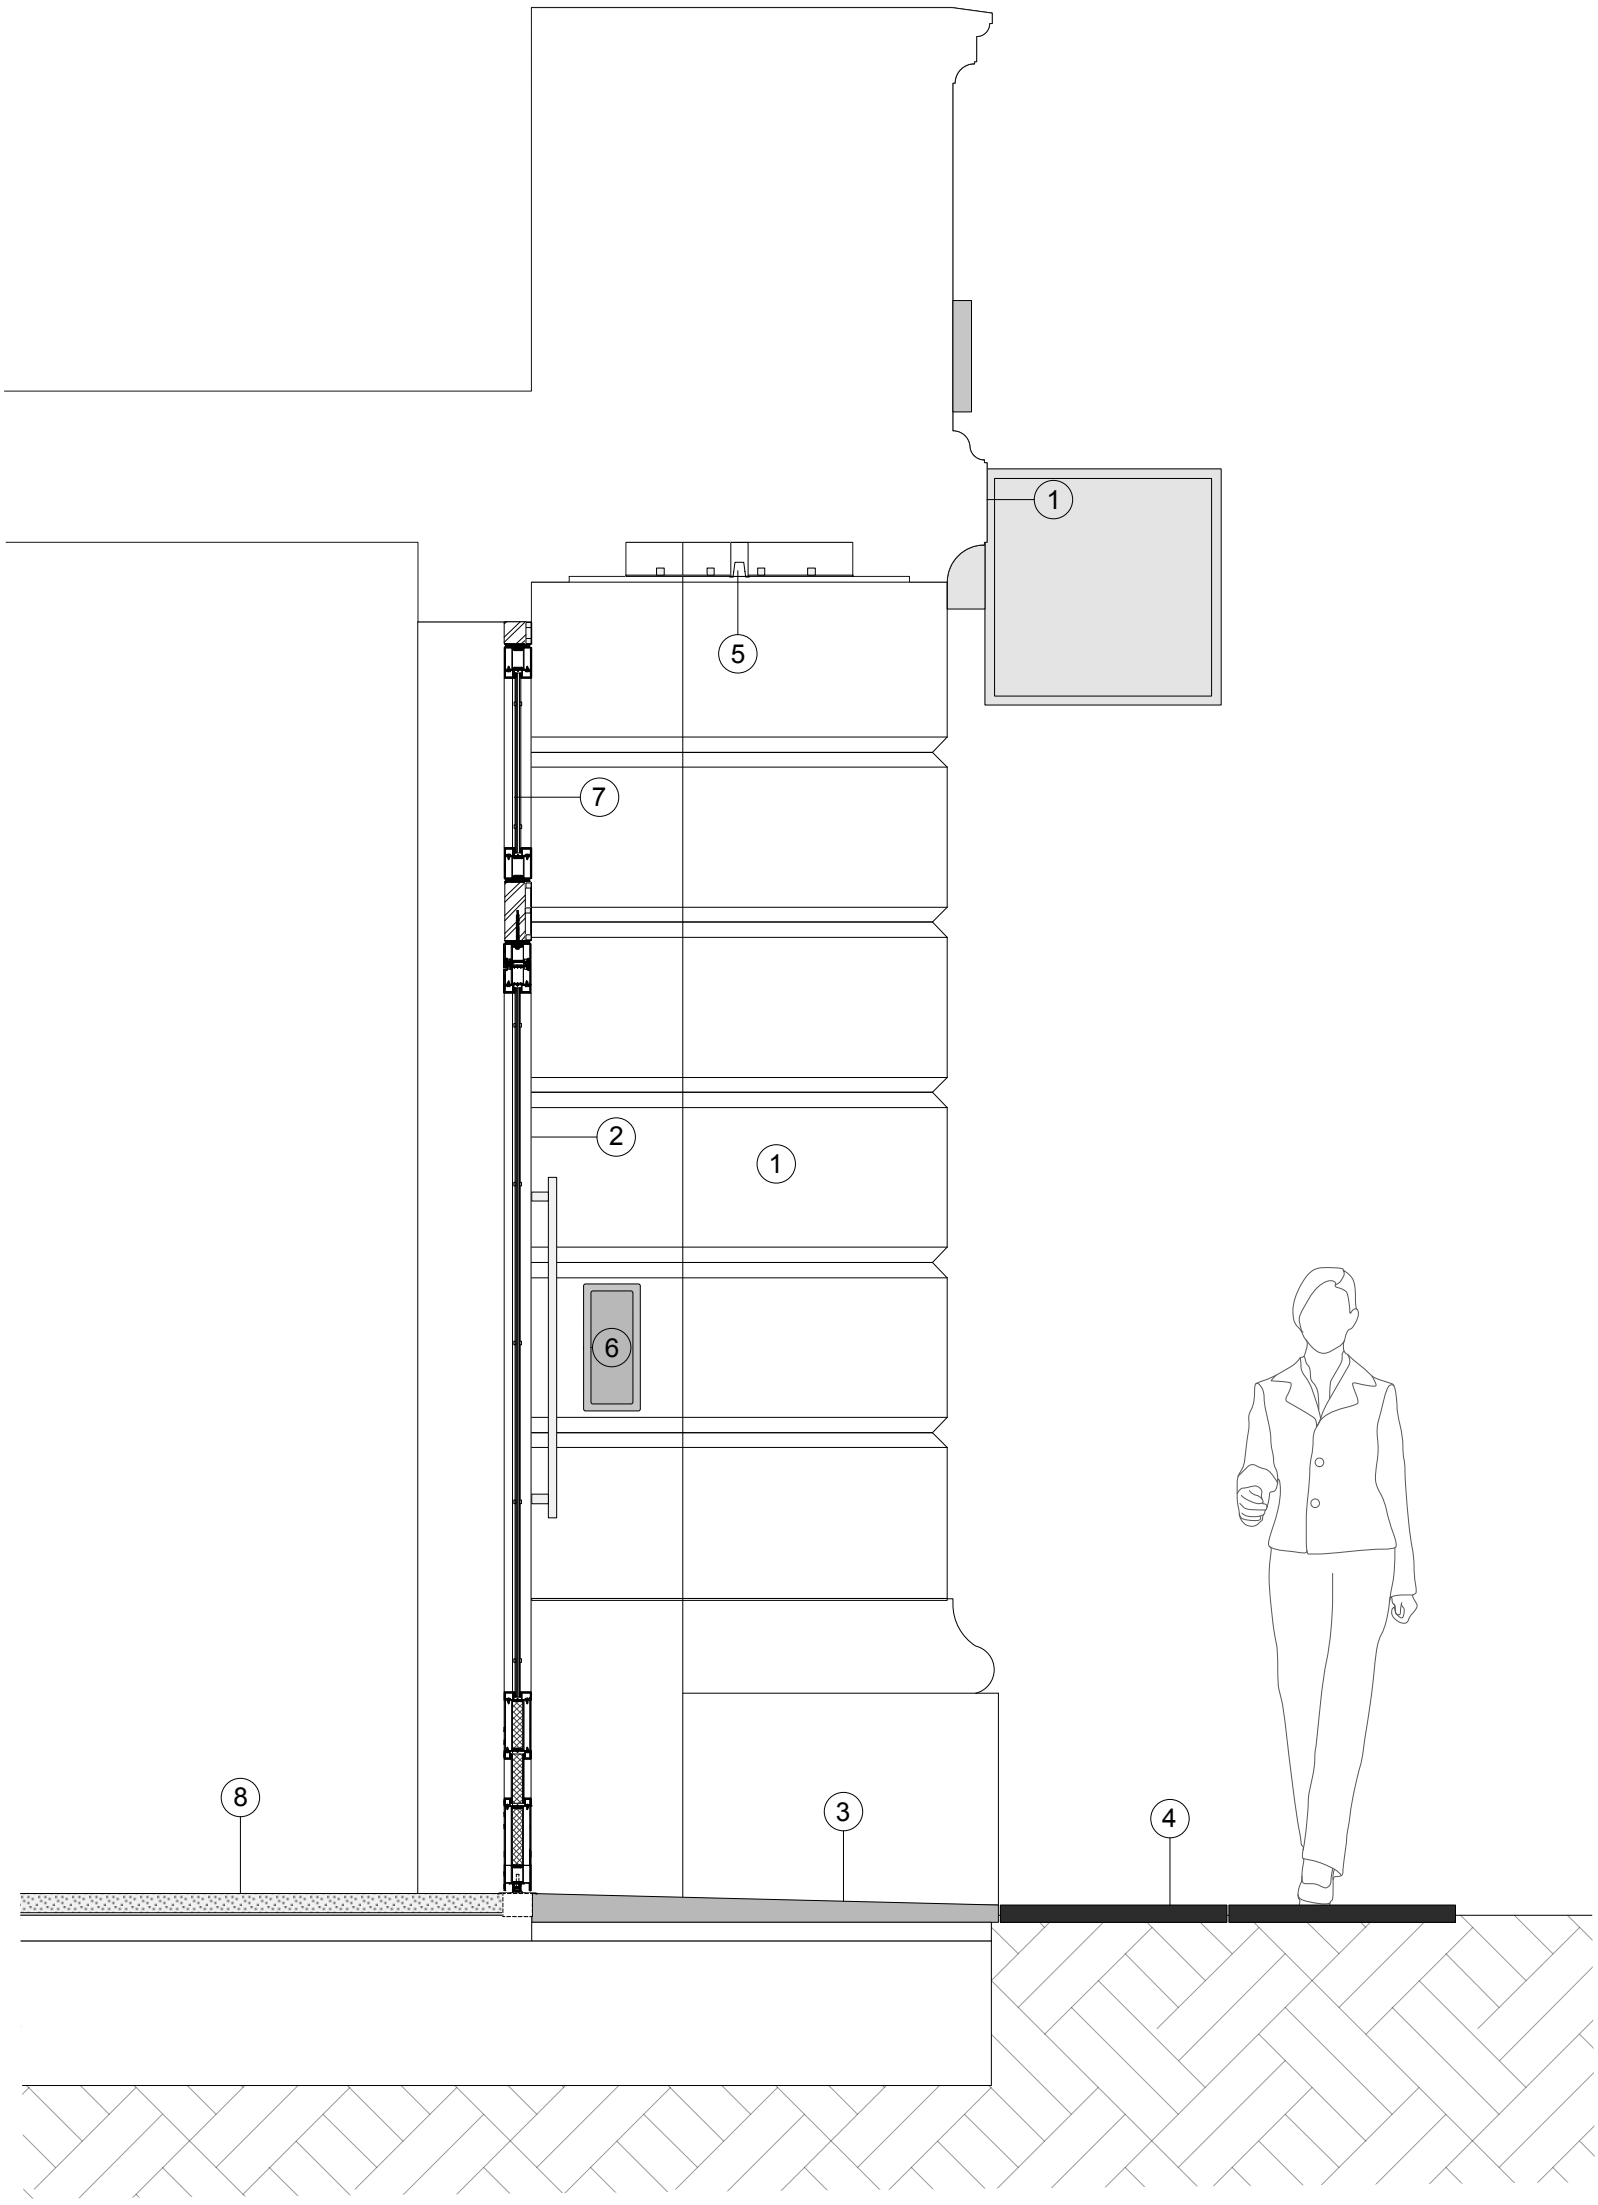


1 Entrance 1 section - Cross Street
Scale: 1:20

Key

1. Original unadorned rusticated stonemasonry facade.
2. New glazed bronze composite doorset
3. Existing yorkstone threshold
4. Existing yorkstone paving
5. New bronze soffit panel to math doors with recessed light fitting
6. New flush mounted entry panel
7. New bronze composite fanlight
8. Modern vinyl floor finish retained.

Revisions

P1	Issued for Planning	04.02.2019
P2	Issued for Planning, keys revised as planning consultant comments	04.04.2019

Hutchison Kivotos Architects 2 Whites Grounds London SE1 3LA 020 7403 7323 email: info@hkarchitects.co.uk

PLANNING	**Dwg. No.** 316.PL.123
Project Manchester Royal Exchange	**Drawing title** Proposed Section detal - Entrance 1
Client BVK	**Scale** 1:20 @ A3 **Rev** P2
	Drawn by JJ **Date** Jan/19

Do not scale. All dimensions to be confirmed on site.
Information contained in this drawing is the sole copyright of Hutchison Kivotos Architects Ltd. and is not to be reproduced without permission.