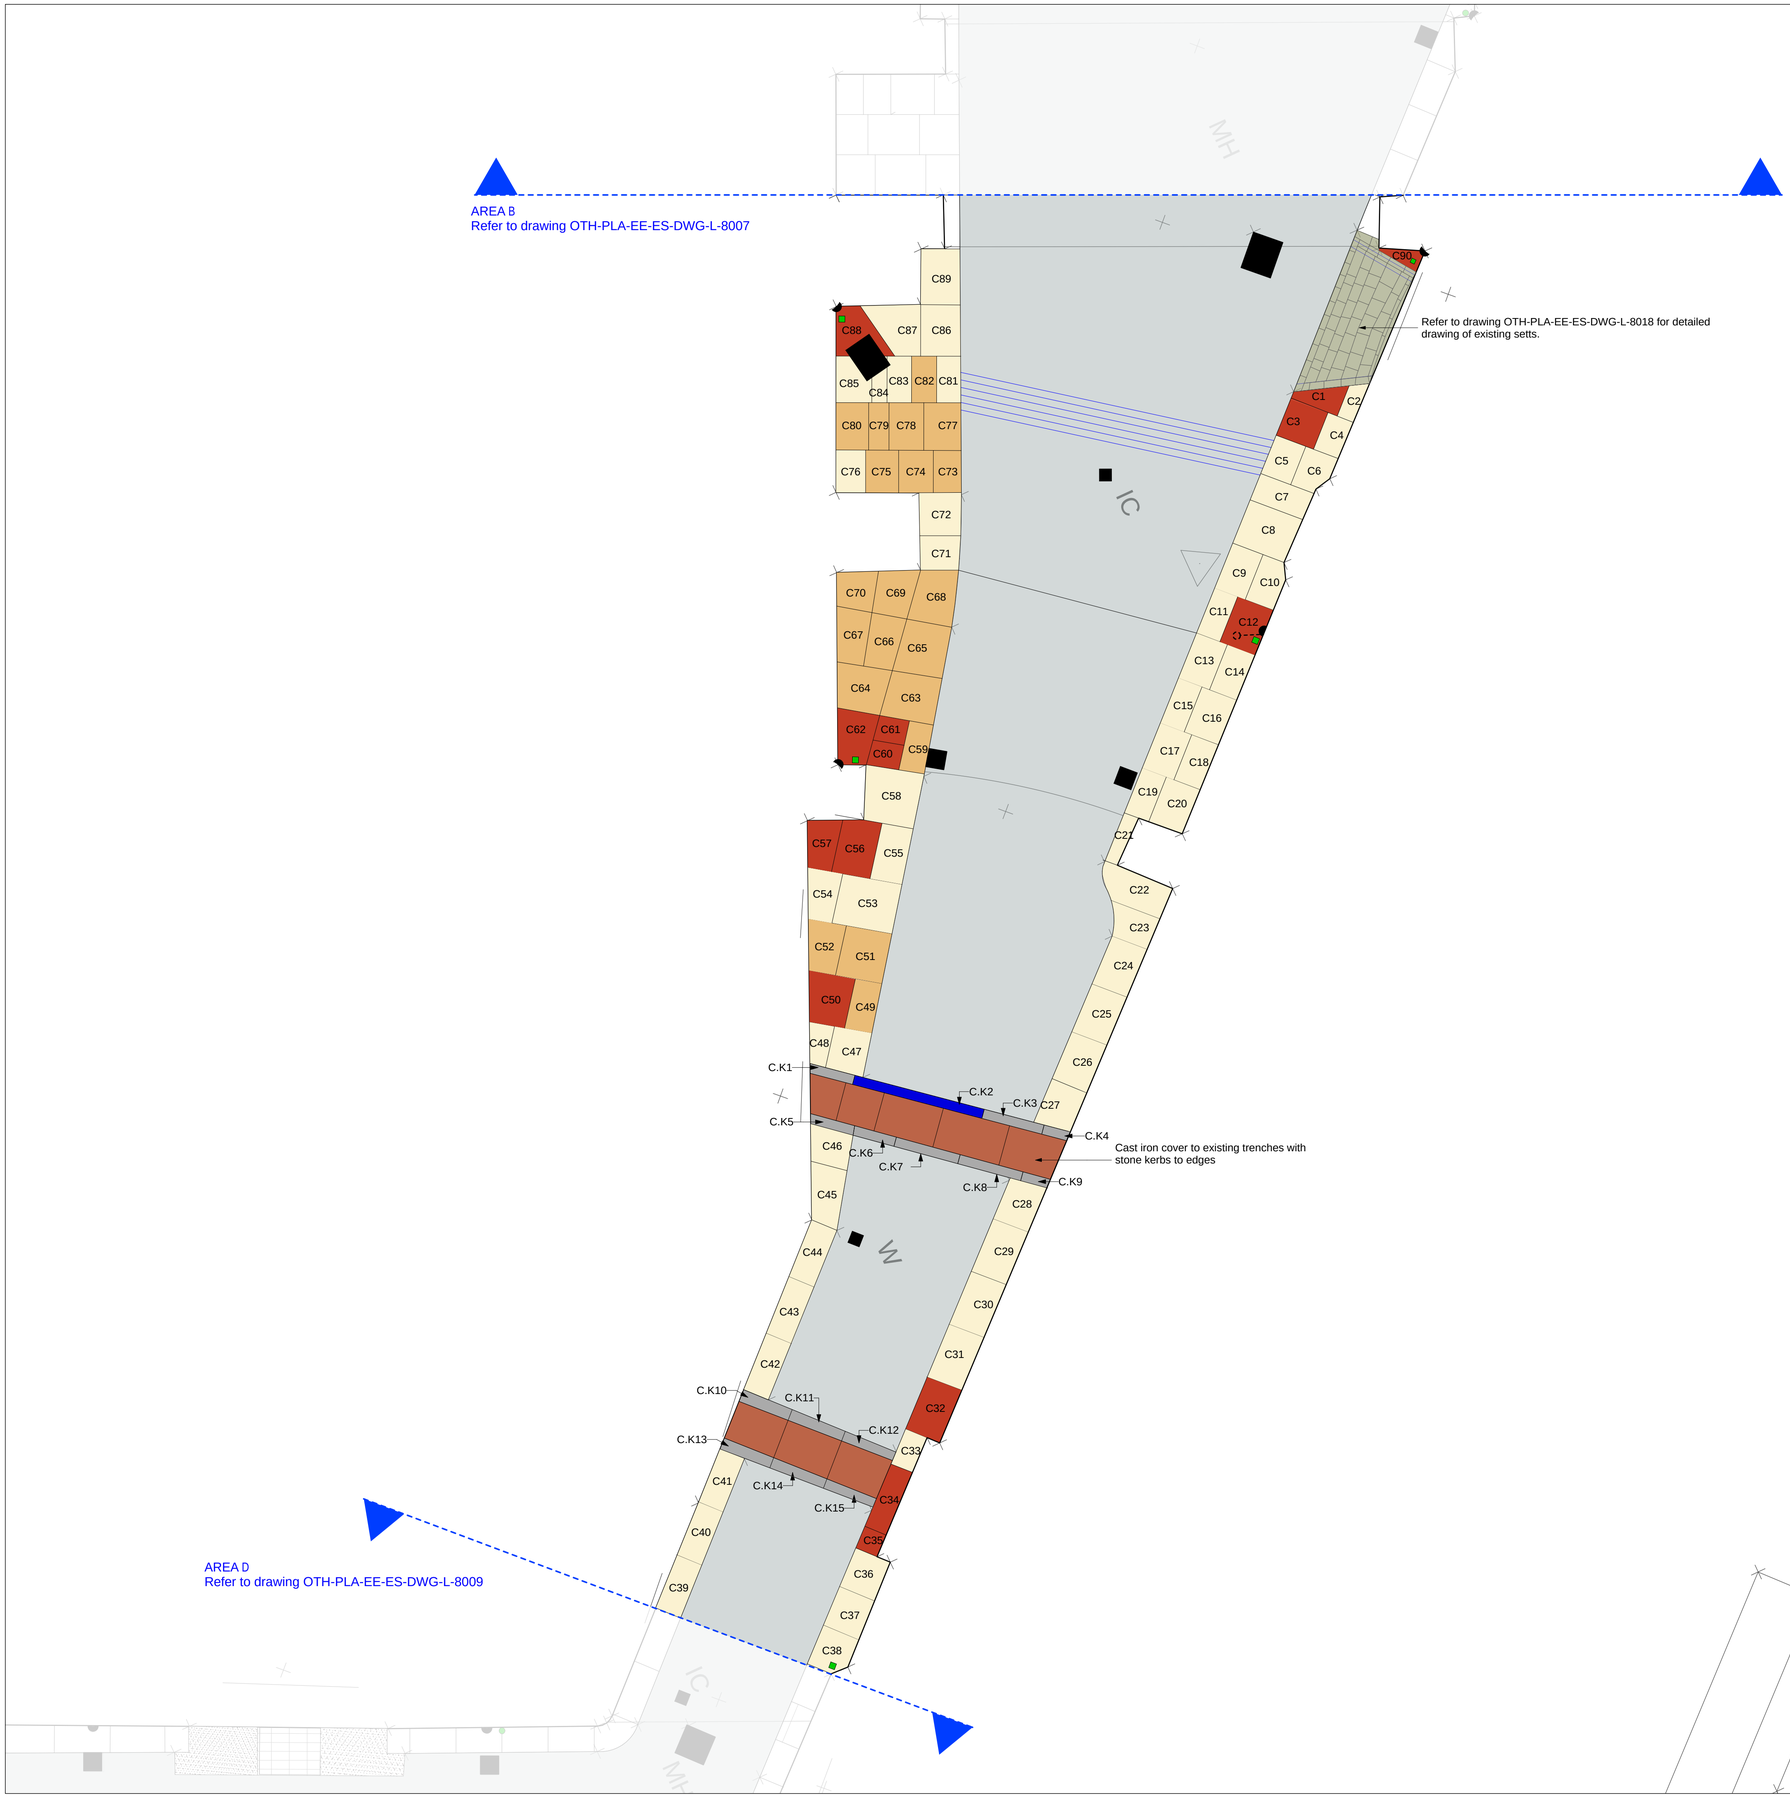



## Revision Notes:


1. Minor amendment to key

© THIS DRAWING IS COPYRIGHT PROTECTED AND MAY NOT BE REPRODUCED IN WHOLE OR PART WITHOUT WRITTEN ALLOWANCE FROM THE OWNER.
© Planit Intelligent Environments Limited

**NOTES:**
1. Do not scale from this drawing.
2. Always work to noted dimensions.
3. All dimensions are in millimetres unless otherwise stated.
4. All setting out, levels and dimensions to be agreed on site.
5. The dimensions of all materials must be checked on site before being laid out.
6. This drawing must be read with the relevant specification clauses and detail drawings.
7. Order of construction and setting out to be agreed on site.

N

## LOCATION PLAN

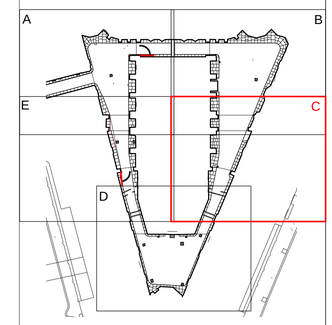


## KEY

NOTE:
Refer to drawings OTH-PLA-EE-ES-DWG-L-8011 - 8016 for details of proposed layout.

A65 — Yorkstone Slabs reference number
Refer to Courtyard Existing Condition Schedule OTH-PLA-EE-ES-SCH-L-0001 for details of existing paving.

Existing Yorkstone Slabs: Good Condition
Refer to Courtyard Existing Condition Schedule OTH-PLA-EE-ES-SCH-L-0001 for details of existing paving.

Existing Yorkstone Slabs: Moderate Condition
Refer to Courtyard Existing Condition Schedule OTH-PLA-EE-ES-SCH-L-0001 for details of existing paving.

Existing Yorkstone Slabs: Poor / Damaged Condition
Refer to Courtyard Existing Condition Schedule OTH-PLA-EE-ES-SCH-L-0001 for details of existing paving.

Existing Stone Kerbs / Channels: Good Condition
Refer to Courtyard Existing Condition Schedule OTH-PLA-EE-ES-SCH-L-0001 for details of existing kerbs / channels.

Existing Stone Kerbs / Channels: Poor Condition
Refer to Courtyard Existing Condition Schedule OTH-PLA-EE-ES-SCH-L-0001 for details of existing kerbs / channels.

Existing Yorkstone Setts
Refer to drawings OTH-PLA-EE-ES-DWG-L-8017 - 8018 and Courtyard Existing Condition Schedule OTH-PLA-EE-ES-SCH-L-0001 for details of existing sett paving.

Existing Granite Setts: Good Condition
Not individually catalogued.

Existing Granite Setts
Existing layout orientation of setts.

Concrete or Other Infill
To areas of missing paving.

Existing Cast Iron Manholes, Service and Gully Covers

Existing Cast Iron Covers
To existing service trenches.

Existing Rainwater Pipe Cover / Grate

Scarring Features to Paving Slabs
Assumed existing lighting protection locations.

| Revision | Date | Description | Drawn | Apprvd. |
|---|---|---|---|---|
| 03 | 09/05/19 | Issued for LBC / Stage 3+ | SR | MS/KR |
| 02 | 01/05/19 | Issued for LBC / Stage 3+ | SR | MS/KR |
| 01 | 12/04/19 | Issued for coordination | SR | MS/KR |

**Planit I.E. Limited**
**E:** info@planit-ie.com **W:** planit-ie.com
**MANCHESTER**
2 Back Grafton St , Altrincham, WA14 1DY
T: 0161 928 9281
**LONDON**
Unit 6 Waterside, 44-48 Wharf Road, London, N1 7UX
T: 0207 253 5678
**LIVERPOOL**
No. 8 Princes Parade, Princes Dock, Liverpool, L3 1DL
T: 0151 705 6746

| | |
|---|---|
| **Client** | Manchester City Council |
| **Project** | Our Town Hall |
| **Drg Title** | Courtyard Detailed Area C Existing Condition |

| Created on | Created by | Approved by |
|---|---|---|
| 28.03.19 | SR | MS |

| Scale | Size | Workstage |
|---|---|---|
| **1:50** | **A1** | **Stage 4** |

**Drg No.** **OTH-PLA-EE-ES-DWG-L-8008** **Suitability** **D1** **Revision** **03**

© Planit I.E. Limited