NOTES


1. On no account may this drawing be scaled.
2. Any discrepancy to be reported to the Contract Administrator immediately
3. The Contractor must check all dimensions on site prior to placing work in hand and/or ordering any materials or work.
4. This drawing is copyright of propertysign ltd t/a studio_neo it may not be reproduced, or part reproduced without the express consent of propertysign

Drawing Status

- ☐ PRELIMINARY FOR APPROVAL
- ☐ AGREED LAYOUT -SIGNED OFF
- ■ PLANNING DRAWING
- ☐ BUILDING CONTROL DRAWING
- ☐ TENDER DRAWING
- ☐ CONTRACT DRAWING
- ☐ CONSTRUCTION DRAWING
- ☐ AS-BUILT DRAWING

SECURED BY DESIGN NOTES

Dusk till dawn lighting proposed to cover the building frontage and rear fire escape
External doors and any windows to be to a Certified Secured By Design recognised security standard (PAS 24 or LPS 1175)
New glazing to be minimum single pane 10.8 laminated glass
Staff only areas to be controlled access via keypad lock
CCTV cameras to be installed to cover front and rear elevations and internally to cover servery and till areas.
Insurance approved security locks to be used on all external doors
Insurance approved security locks to be used on all external doors
Premises to be covered by a monitored security alarm system

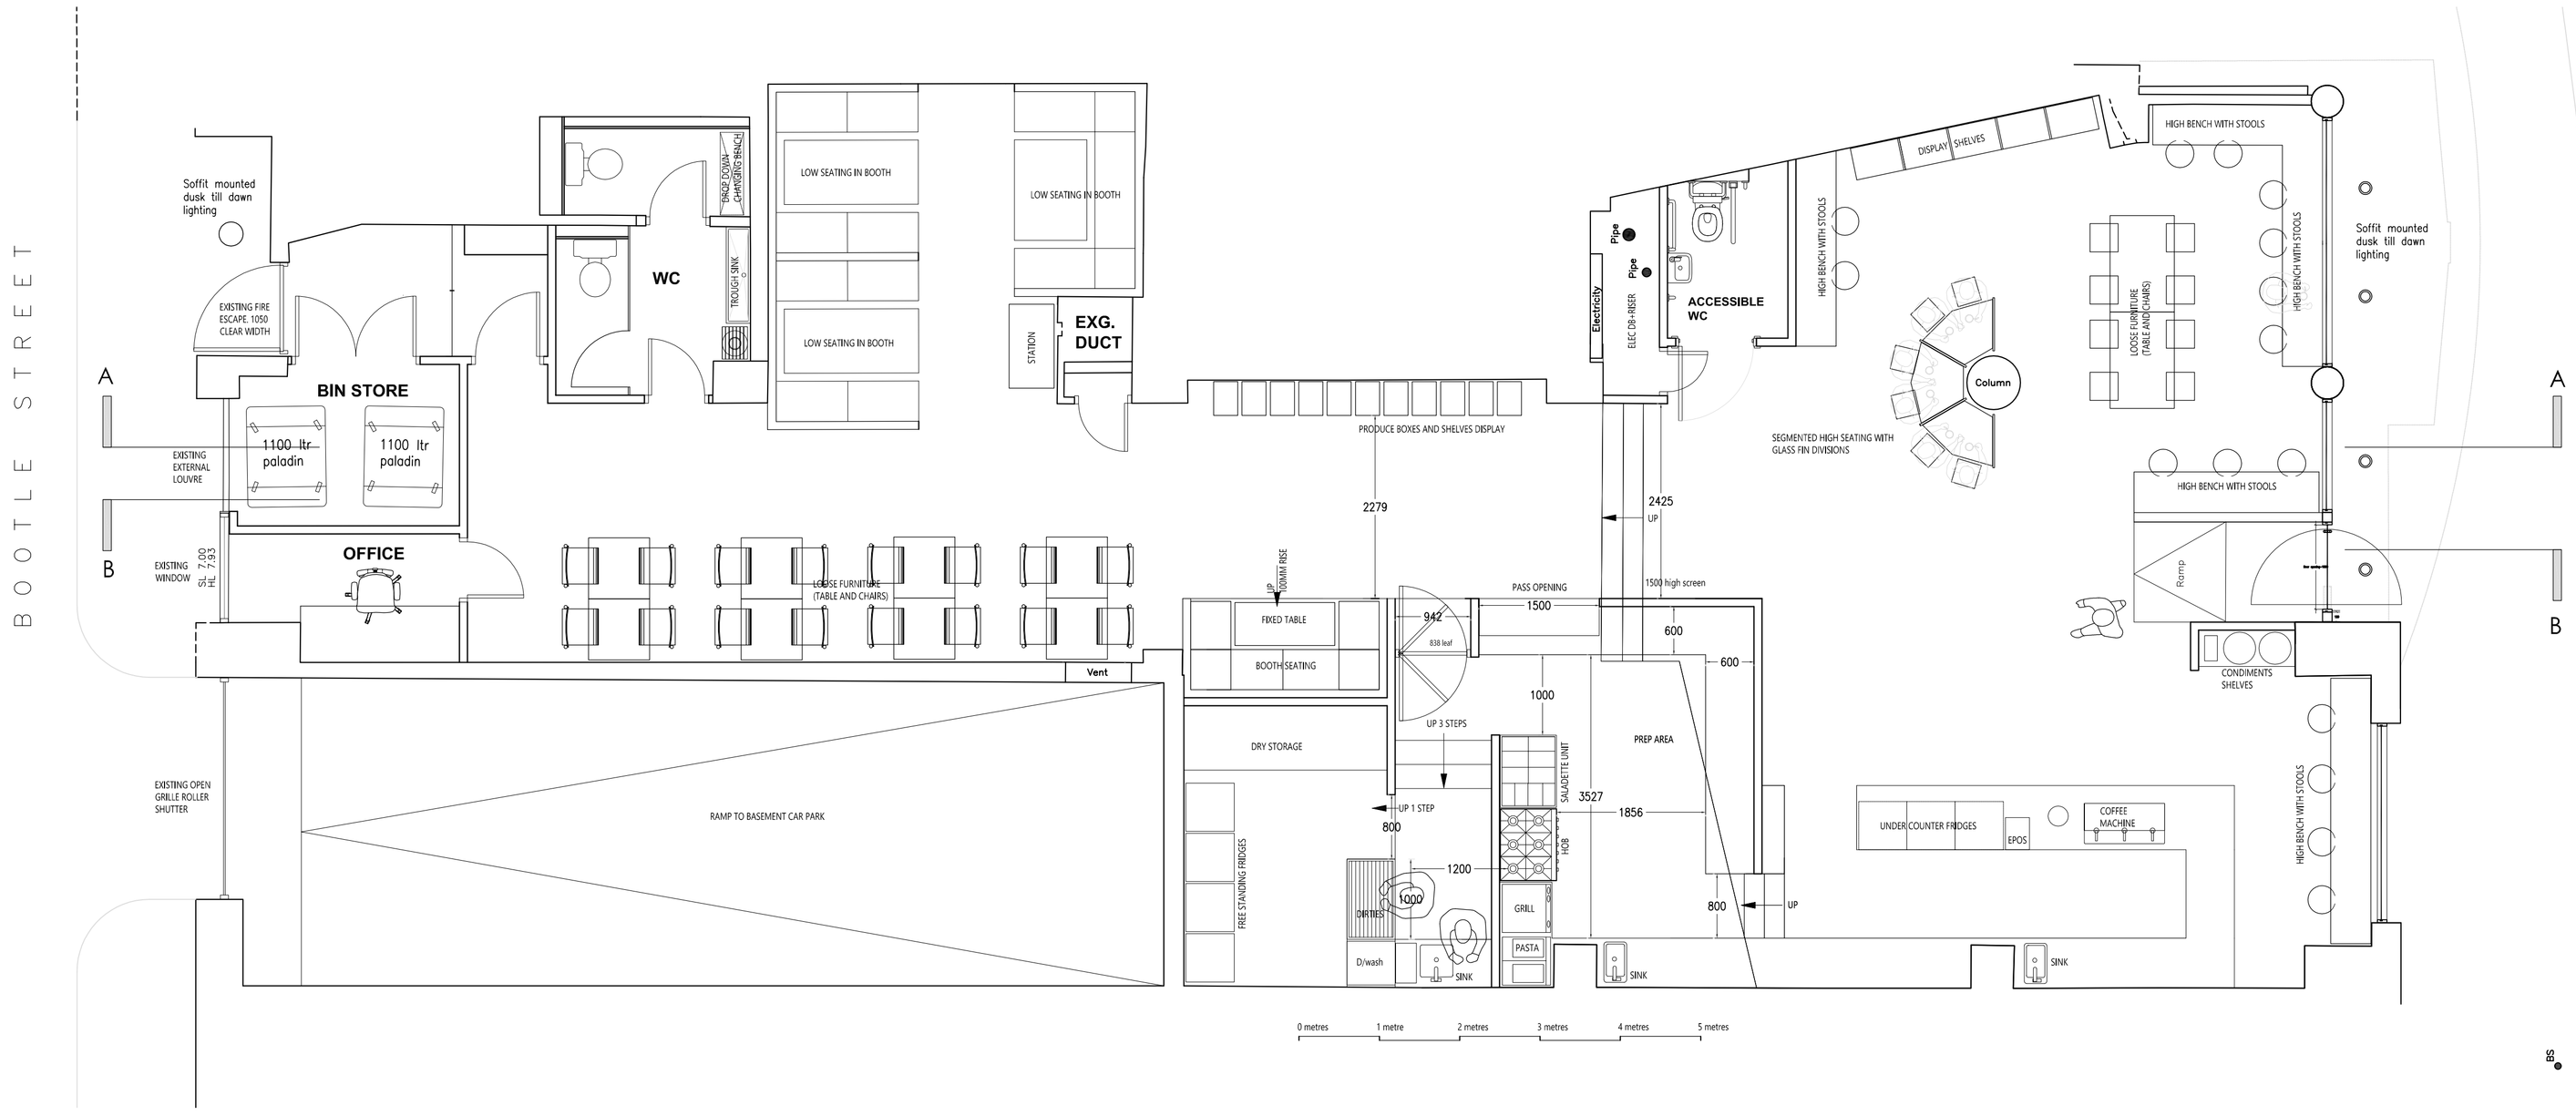

Project

EZRA+GIL
49 PETER STREET
MANCHESTER

Drawing Title

GROUND FLOOR PLAN PROPOSED

Scale	Date
1:50 @ A1	30.10.18.
Drawing No.	Revision
2271/L2-01	4

Rev.	Date	Description
1	07.11.18	Minor catering revs
2	22.11.18	Potwash area amended, cook line added
3	29.11.18	cook line amended, counter moved outwards
4	12.01.19	Secure by design notes added

studio_neo
Architects

3 Bridgewater Street
Lymm
Cheshire
WA13 0AB

t. +44(0)1925 752225
e. steve@studio-neo.co.uk
www.studio-neo.co.uk