# SITE SURVEY WAYFINDING


trueform

| | | | |
|---|---|---|---|
| PE-06 | Sign reference | Midilith | Sign type |
| TT6593 | TT Number | TfGM | Client |
| 2100mm to crane | Lifting distance | New cobbles | Reinstatement material |
| None | Overhead obstructions? | N/A | Obstruction height |
| Yes | Decluttering required? | 15/01/2019 | Survey date |
| Standard chapter 8 (footway parking) | Traffic management type | N/A | Traffic count |
| Standard barriers and pedestrian arrow signs | Pedestrian management | JT/CK | Surveyed By |
| Yes | Installation photos taken? | N/A | Obstruction photos taken? |
| Yes | TM Photos | Yes | Pedestrian management photos taken? |

## Installation notes

Park on footway in pedestrianised area adjacent to installation point. Access to pesestrianised area from High street protected by removable bollards
Standard pedestrian safety barriers around work area. Sufficient space for pedestrians to circumvent work area
Liaison with Manchester council required on arrangements for access to pedestrianised area and appropriate timings.
Existing wayfinding fingerpost to be dismantled and removed.

## Site plan (not to scale)

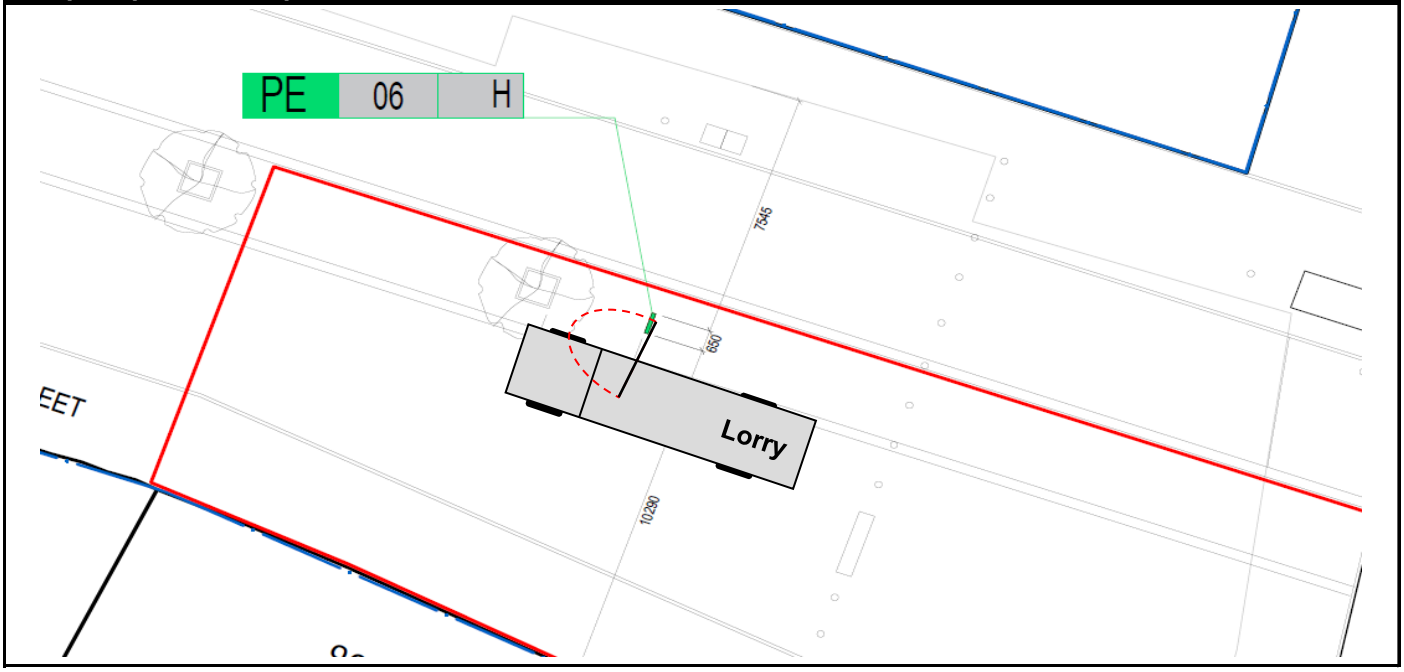


© Crown copyright and database rights 2017 OS 0100022610

N NETWORK RAIL

T TIGM

MA MANCHESTER ARNDALE

| SIGN TYPE | ID NUMBER | |
|---|---|---|
| PI | 00 | - |

# DECLUTTERING KEY (REMOVAL)

FINGERPOST

NOT FOR CONSTRUCTION

Spaceagency. Do not scale, only figured dimensions are to be used. If in doubt ask. All dimensions are in millimeters unless otherwise noted and are to be checked on site.

Client

TRANSPORT FOR GREATER MANCHESTER

Project

GM CONNECTED WAYFINDING

P Number

269

Drawing Title

## Location and Site Plan: PE-06

Drawn By

SSM

Checked by

HA

Approved by

SM

Scale @ A1

Varies

Drawing Number

269-CM_CD_PD-001-PE_06

Revision

-

File Name: 269-CM_CD_PD-001-PE_06.DWG

Plot Date: 03/04/2018

Purpose Of Issue

PLANNING APPLICATION

4 8 (m)