

Proposed Basement floor plan

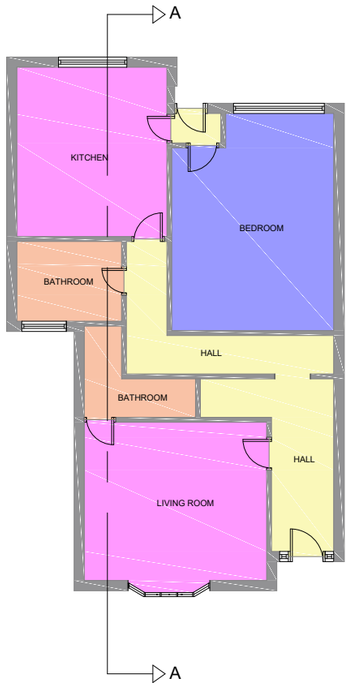

Proposed Ground floor plan

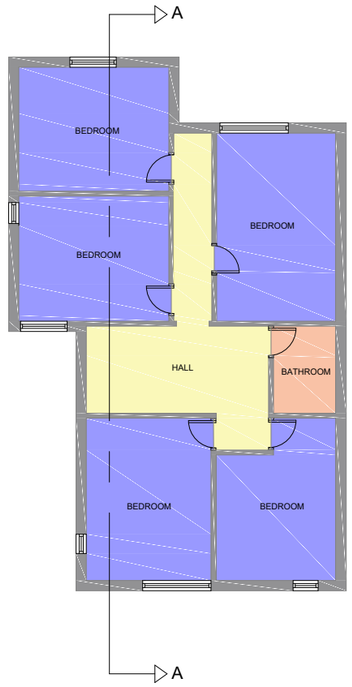

Proposed First floor plan

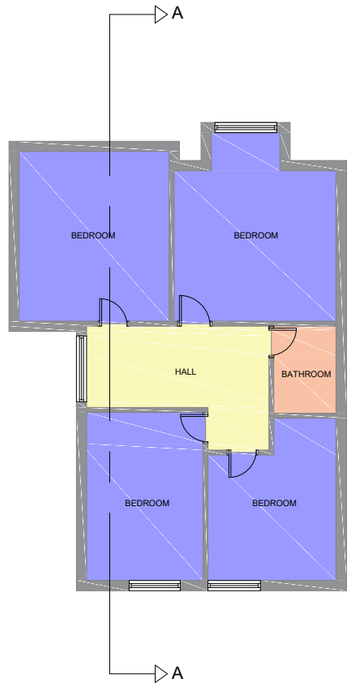

Proposed second floor plan

SCALE : 1:150

General Notes

Index	Description	Drawn by	Rev'd by	Date

Revisions

Architect
The Building Compliance Team
34 Bury Old Road,
Prestwich, M25 0FT,
United Kingdom.
T. 02037739222, M. 07561115663
E. ahorwich@thebuildincomplianceteam.com
W. www.thebuildingcomplianceteam.com

Client
Jupiter Properties

Project Title
18 Birch Grove
Manchester, M14 5JY
United Kingdom

Drawing Title
Proposed Basement & Ground floor plan
Proposed First floor plan
Proposed Second floor plan

ISSUE

Drawn by	Checked by	Reviewed by
DRG	CHKD	RVD
Project No.	Date	Scale @ A3
PRNO	DATE	1:150

DRAWING NUMBER	Revision
DWGNO	RV



Proposed Front Elevation

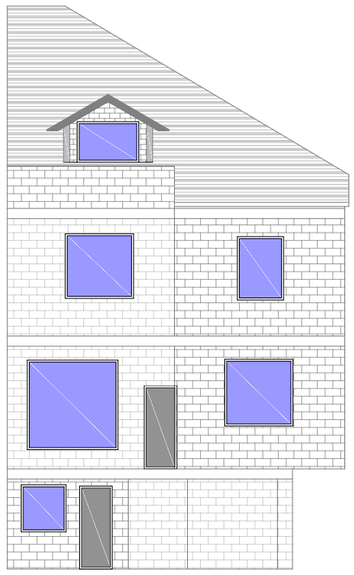

Proposed Rear Elevation

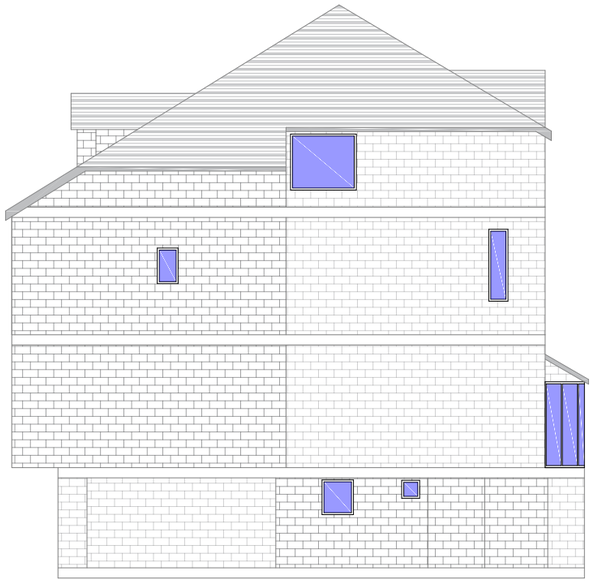

Proposed Side Elevation

SCALE : 1:150

General Notes

Index	Description	Drawn by	Rev'd by	Date

Revisions

Architect
The Building Compliance Team
34 Bury Old Road,
Prestwich, M25 0FT,
United Kingdom.
T. 02037739222, M. 07561115663
E. ahorwich@thebuildincomplianceteam.com
W. www.thebuildingcomplianceteam.com

Client
Jupiter Properties

Project Title
18 Birch Grove
Manchester, M14 5JY
United Kingdom

Drawing Title
Proposed Elevations

ISSUE

Drawn by	Checked by	Reviewed by
DRG	CHKD	RVD
Project No.	Date	Scale @ A3
PRNO	DATE	1:150

DRAWING NUMBER	Revision
DWGNO	RV