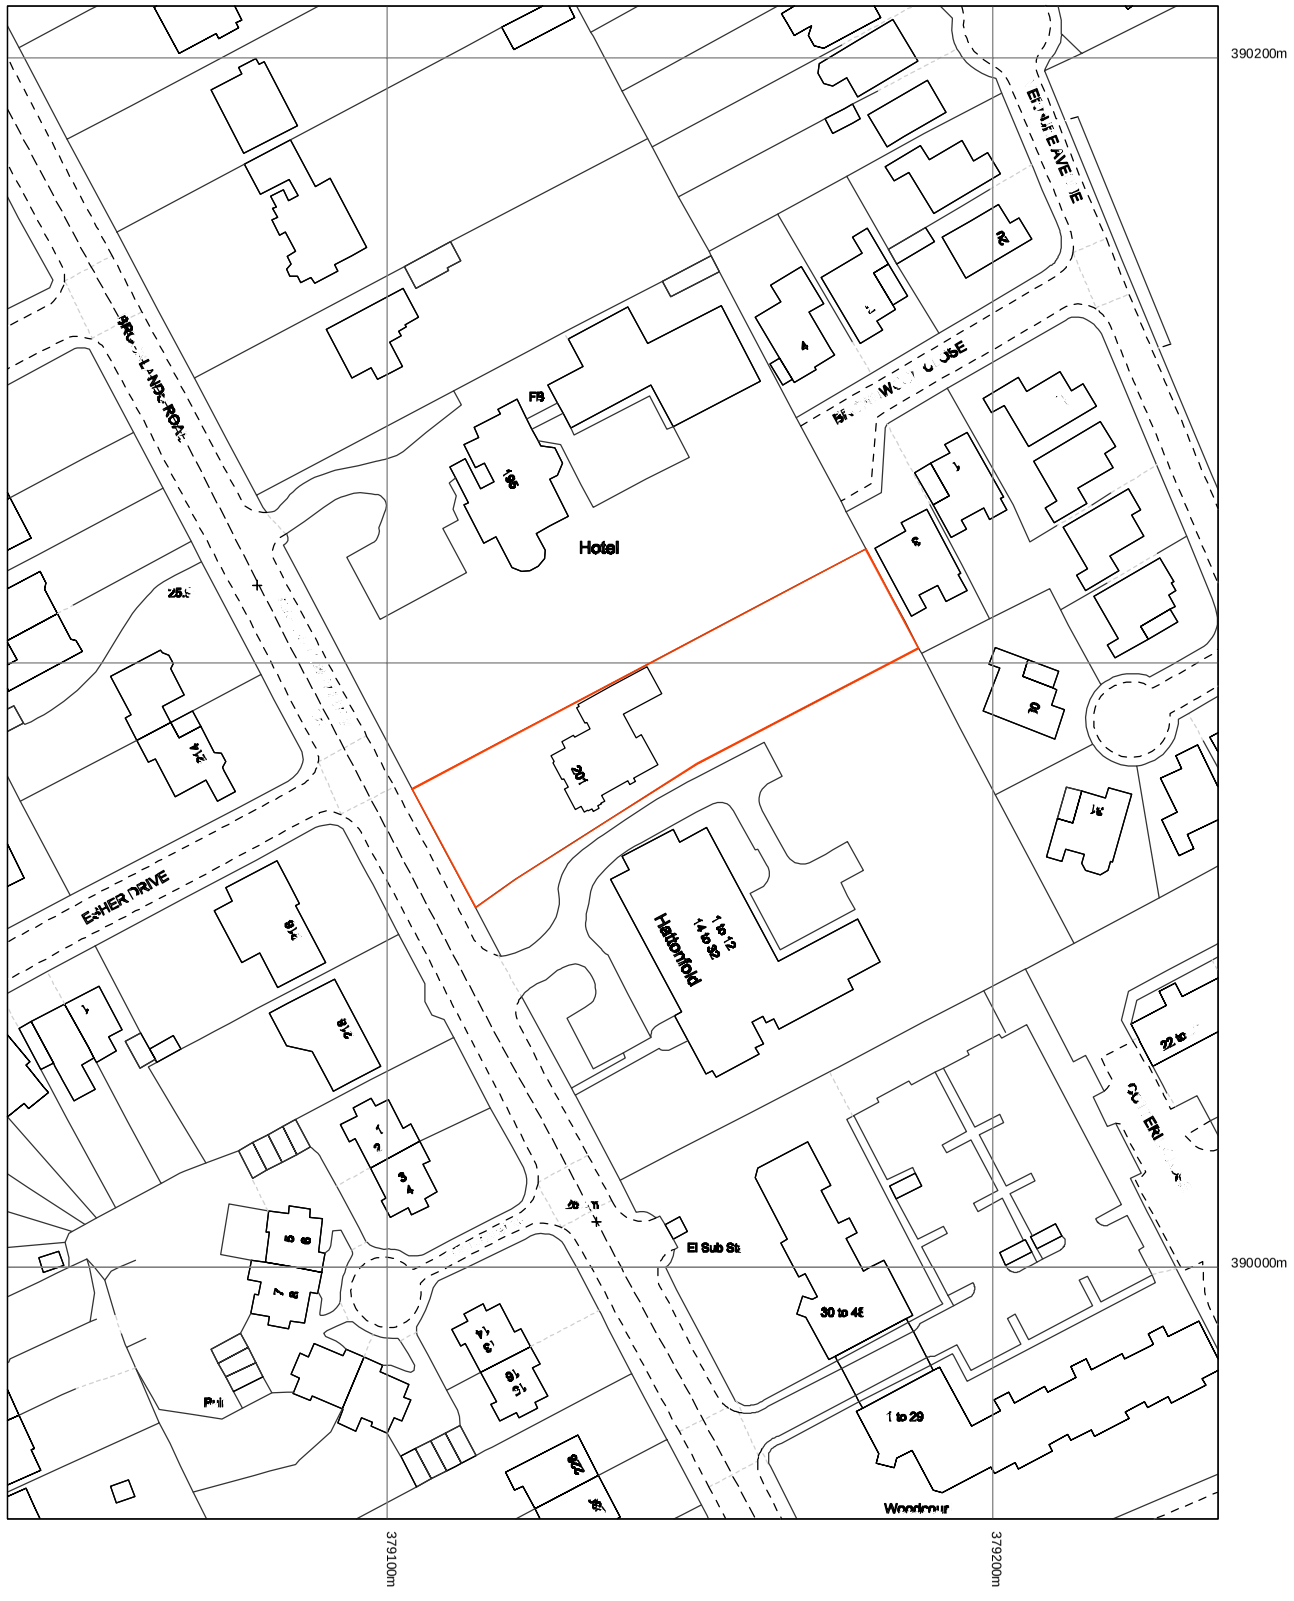

A3

All dimensions to be verified on site and any discrepancies reported in writing to Project Manager before proceeding with work. All dimensions should read from those values stated in text on the drawing.

NOTES:

Rev	Date	Drwn	Chkd	Amendment
A	22.01.19	EK	...	Car port omitted

Client

MR GEORGE LEUNG

Project

201 BROOKLANDS ROAD
SALE
MANCHESTER
M33 3PJ

Drawing

LOCATION PLAN

Scale @ A3	Date	Drawn	Checked	Authorised
1:1250	01.06.16	EK	x	x

Status

PLANNING

Drawing no	Rev
D5000	A

201 Brooklands Road
Sale
Manchester
M33 3PJ

OS MasterMap 1250/2500/10000 scale
Wednesday, August 29, 2018, ID: JEW-00738078
maps.johnewright.com

1:1250 scale print at A4, Centre: 379137 E, 390084 N

©Crown Copyright Ordnance Survey. Licence no. 100025568

N

10 5 0 10 20 30 40m