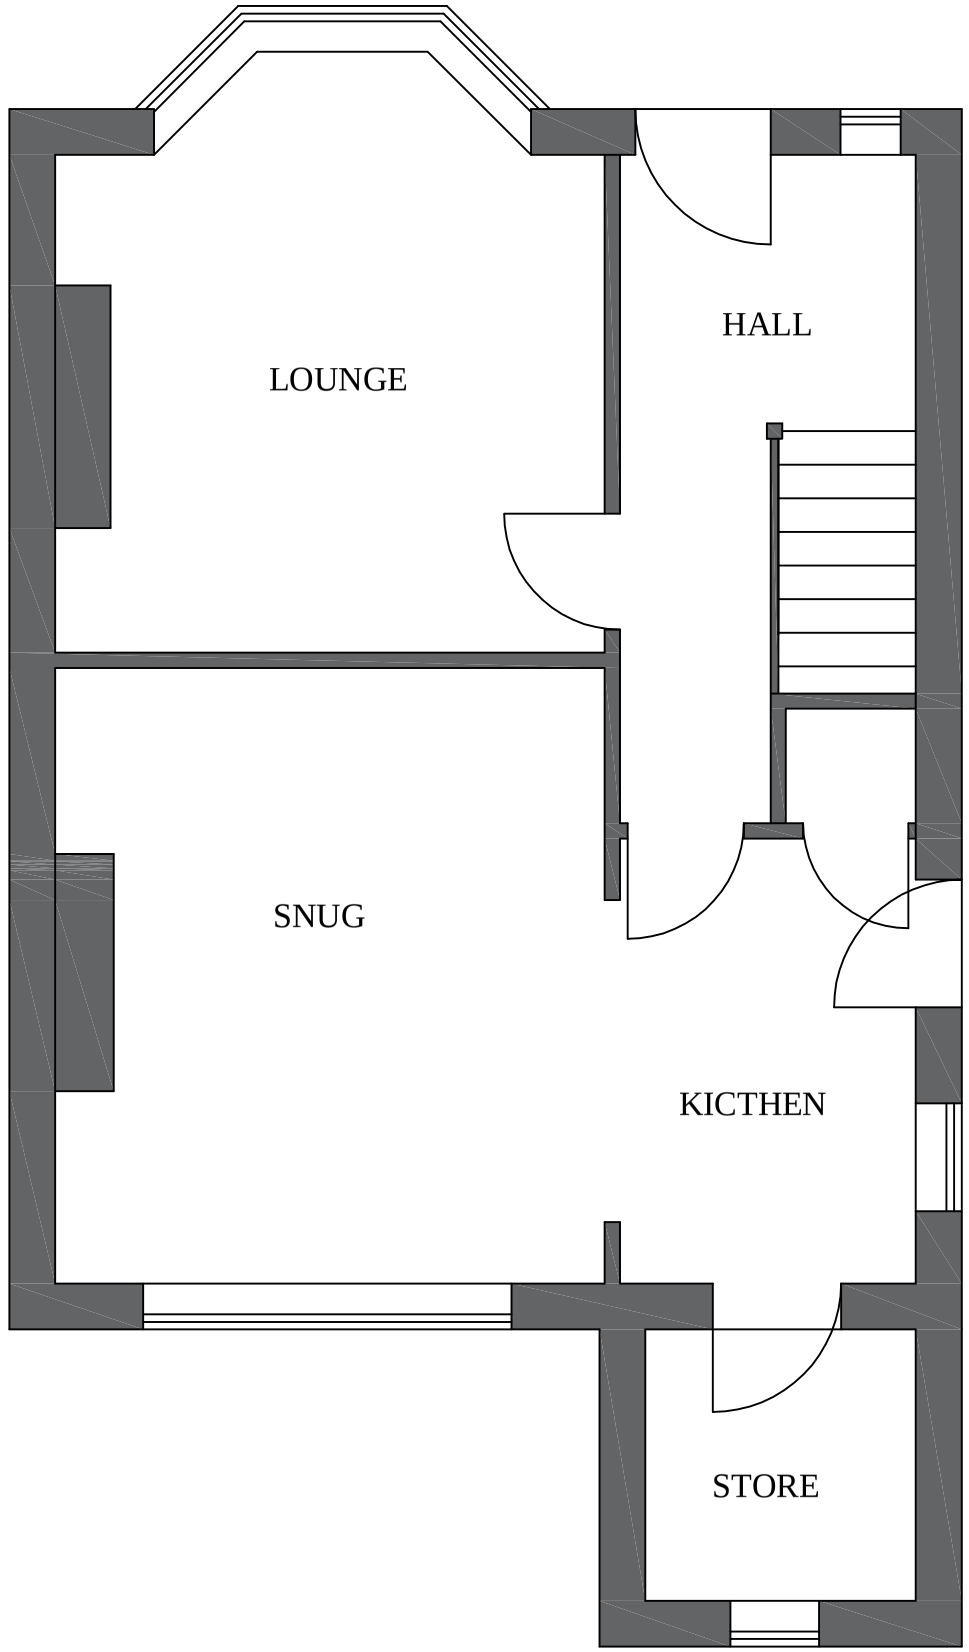

EXISTING GROUND FLOOR PLAN

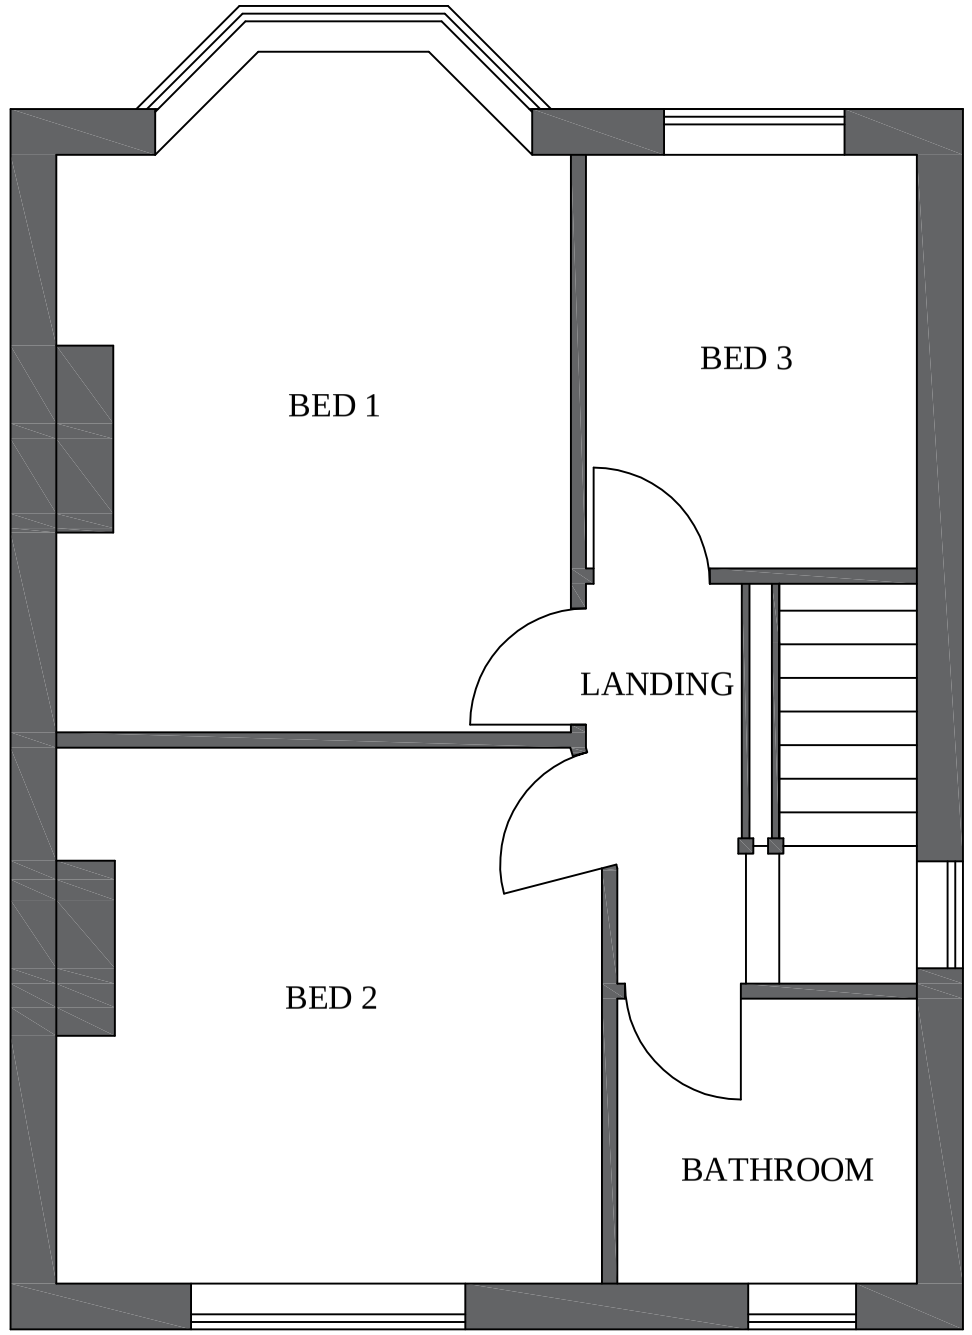

EXISTING FIRST FLOOR PLAN

TITLE:-	14 HEWLETT ROAD, M21 9WH EXISTING PLANS	
SCALE	1: 50	DRG.NO. 01/2019/03
DATE	JAN 2019	