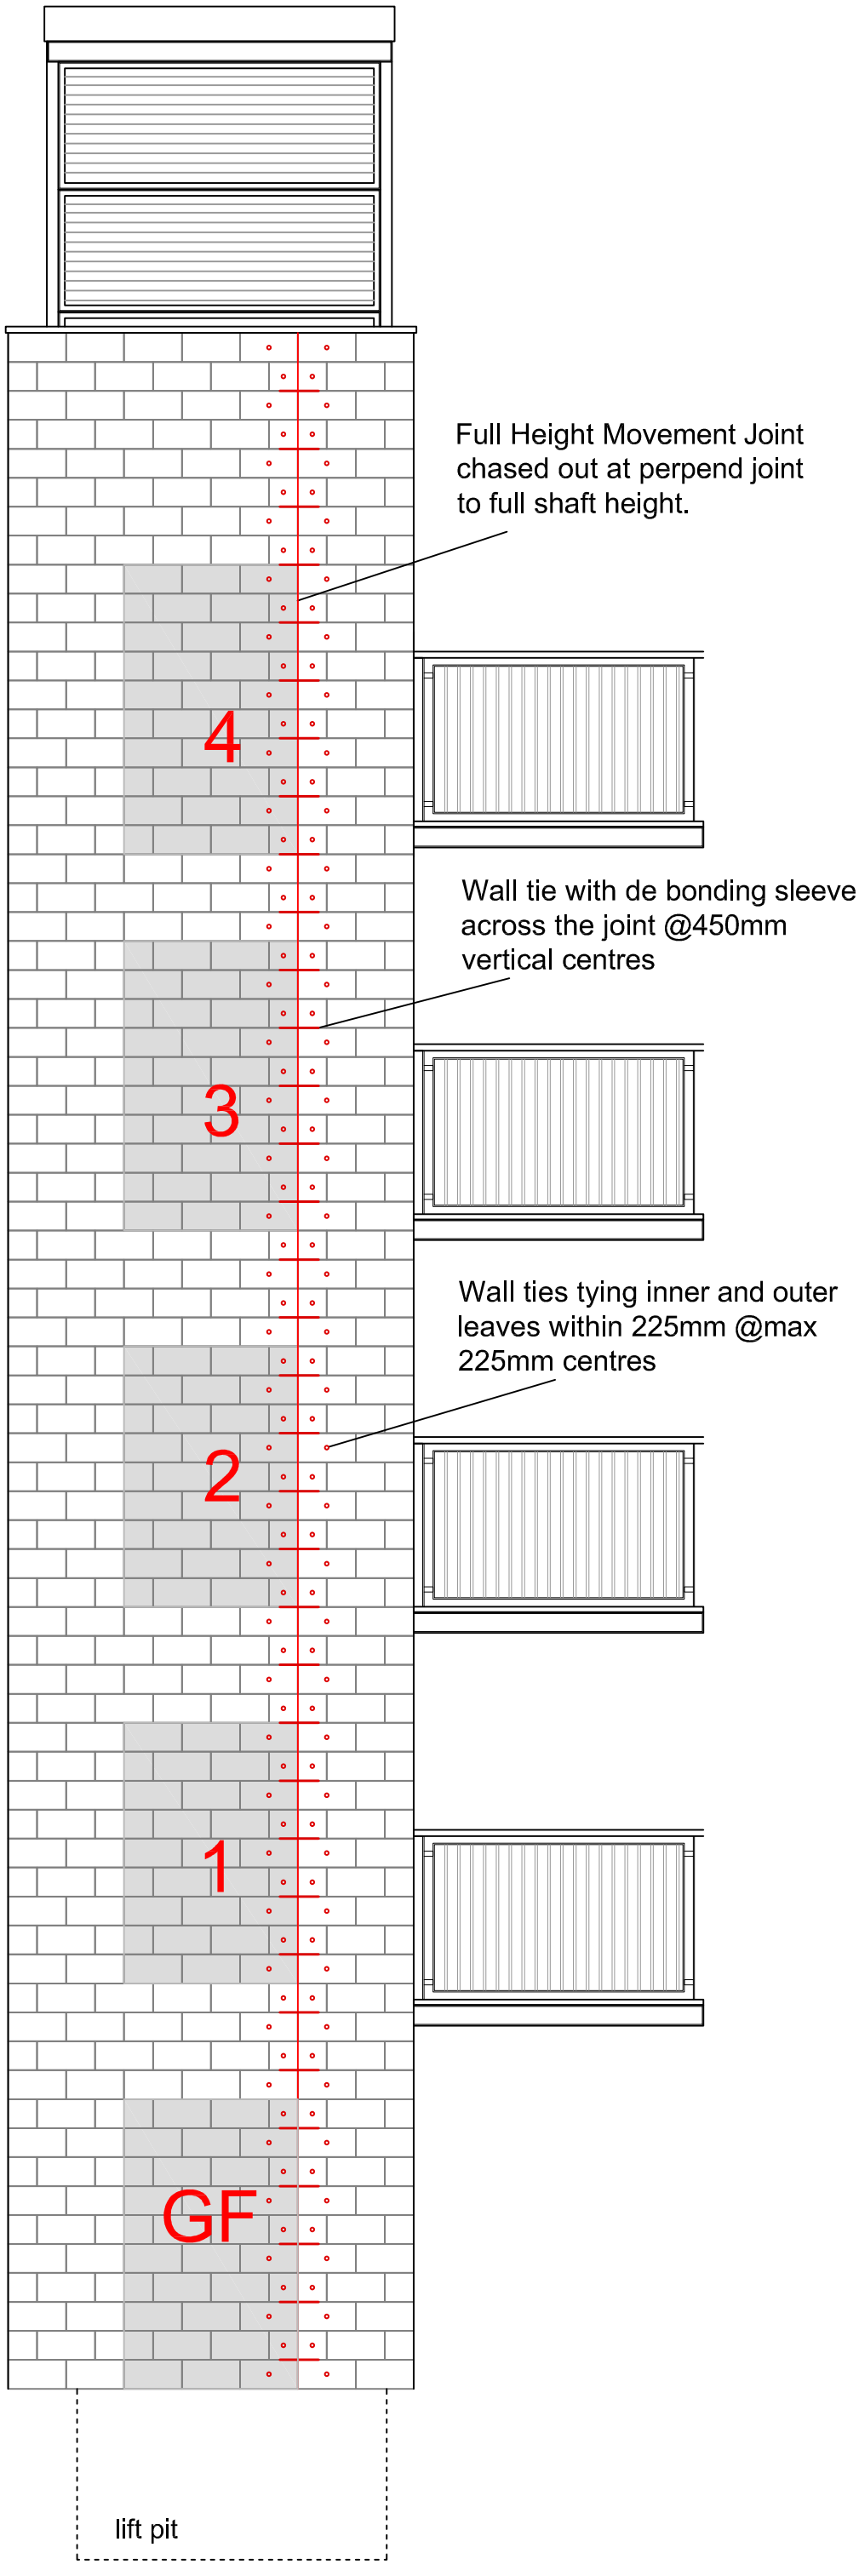


No.	Revision/Issue	Date

Northwards Housing
North Manchester's Council Homes

LIFT SHAFT Expansion Jonlt
Victoria Square
Sheltered Housing Block
Oldham Rd
Ancoats
Manchester

Lift Replacement Scheme
Job No. NW 40497

Date: November 2018
Scale: 1:50 @A3

HOUSE TYPE
3211