Contig wall cut off levels to existing ground levels

APPENDIX 17

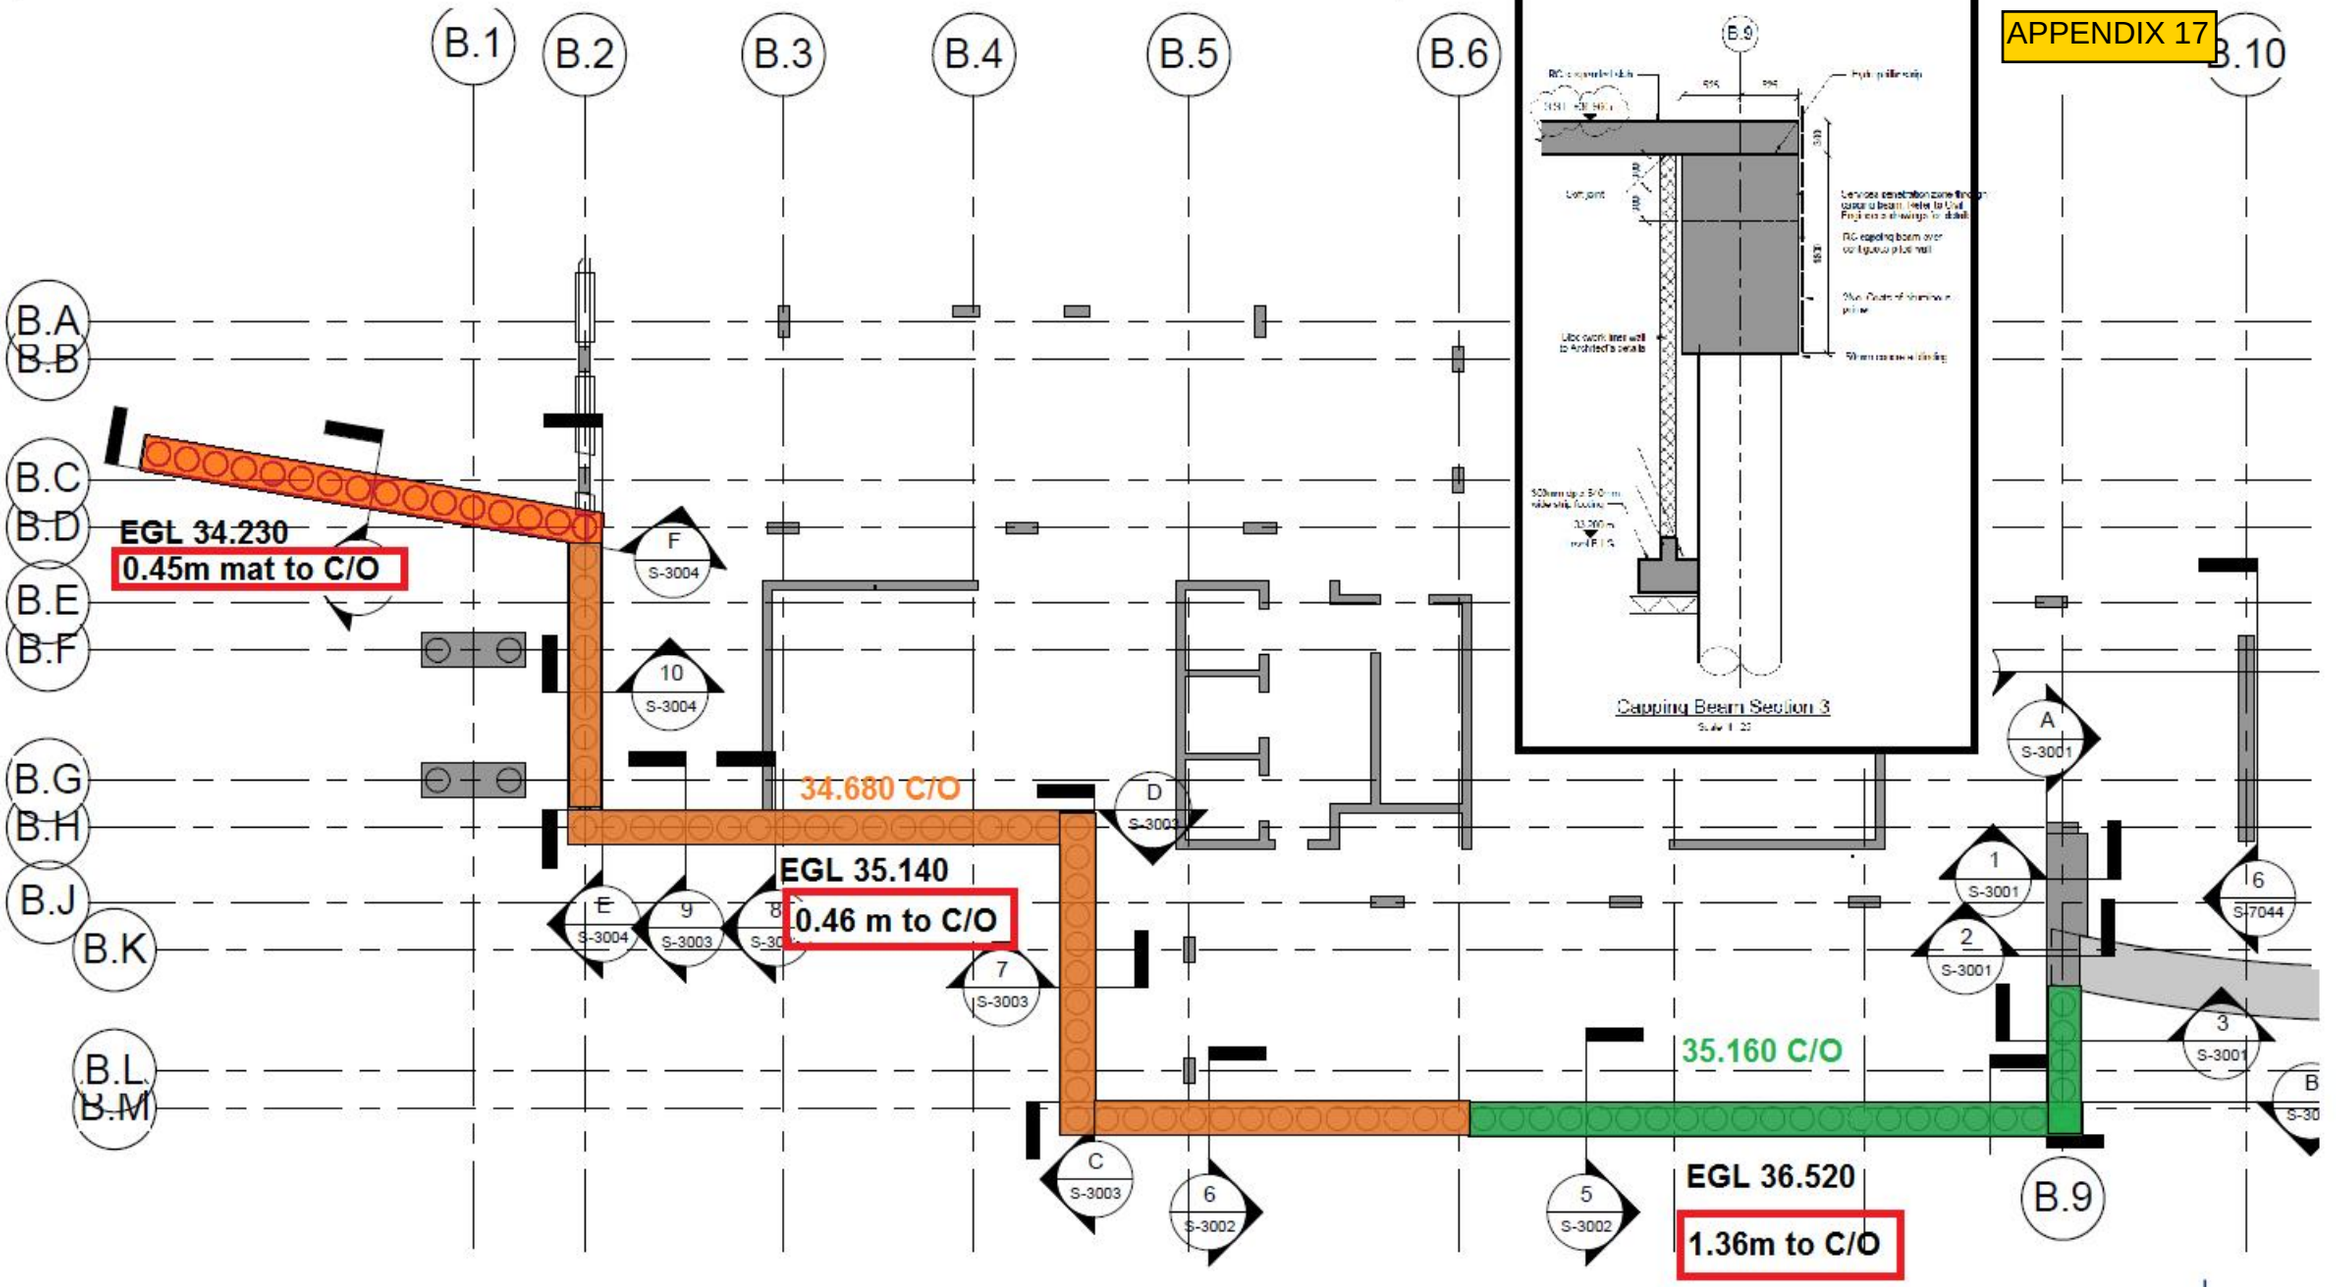

Capping Beam Sections Key Plan

Scale 1 : 200

VINCI CONSTRUCTION UK