

WALL TYPES

PROPOSED PARTITION WALL:

30 Min FIRE RATED PARTITION:

EXISTING STRUCTURE:

THIS DRAWING IS NOT TO BE SCALED, ONLY FIGURED DIMENSIONS ARE TO BE FOLLOWED. CONTRACTORS TO CHECK ALL DIMENSIONS & CONDITIONS ON SITE & REFER ANY DISCREPANCY TO S.G.M MANAGEMENT AND DESIGN LTD. THIS DRAWING IS THE SOLE PROPERTY OF S.G.M MANAGEMENT AND DESIGN LTD., AND MAY NOT BE COPIED OR REPRODUCED IN ANY MANNER WHATSOEVER WITHOUT THE OWNERS CONSENT.
© COPYRIGHT

DRAWING TO BE READ IN CONJUNCTION WITH LATEST STANDARD DETAILS AND DESIGN GUIDE

REVISIONS:

REVISION	COMMENTS	DATE ISSUED	DESIGNER
A	SCHEMATIC ISSUE	30.04.2018	SJS
B	FULL PACK ISSUE	09.05.2018	BYJ
C	AMENDMENTS MADE TO DRAWING PACK AS PER SITE SURVEY. PLANNING APPLICATION SUBMISSION .	11.06.2018	BYJ
D	DRYLINING TILING ADDED TO PERIMETER WALLS AND OUTDOOR FURNITURE REMOVED. DISTRIBUTION BOARD MOVED TO BOH AND ELECTRIC MAINS SWITCH TO BE BLOCKED OFF	12.07.18	SJS
E	DRYLINING AROUND WINDOW AMENDED AND NOTE ADDED	18.07.18	SJS
E	DRYLINING REDUCED TO JUST WALLS BESIDE THE COUNTER. DADO TILING RETAINED.	15.11.18	SJS

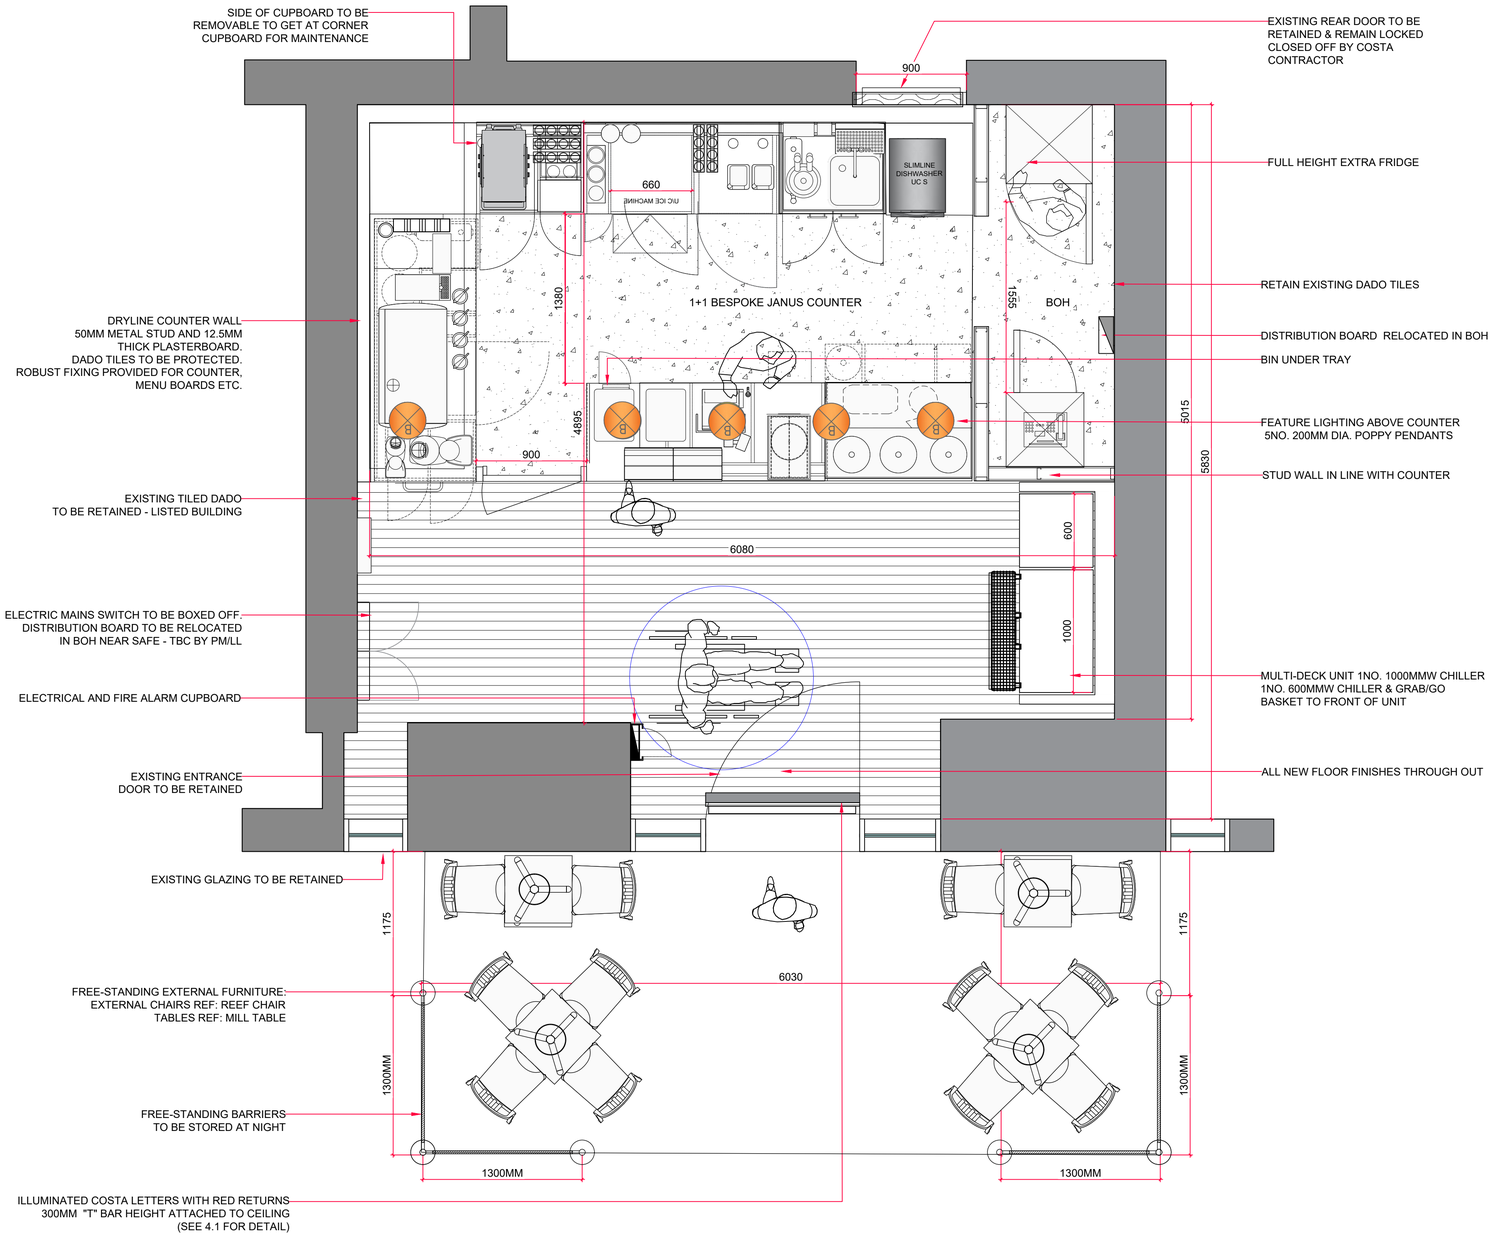

PROPOSED GENERAL LAYOUT SCALE 1:25@A1 1:50@A3

THE PLAN CAN BE USED TO SCALE FOR PLANNING BUT NOT FOR CONSTRUCTION

1:25 @A1

0.5m 0 0.5m 1m 1.5m 2m 2.5m 3.0m 3.5m 4.0m 4.5m 5.0m 5.5m 6.0m 6.5m

1:50@A3

0.5m 0 0.5m 1m 1.5m 2m 2.5m 3.0m 3.5m 4.0m 4.5m 5.0m 5.5m 6.0m 6.5m

SGM Management & Design Ltd
104 HIGH STREET, THAME, OXON, OX9 3DZ
TEL: 01844 218333 FAX: 01844 218444
sgm.admininstration@s-g-m.co.uk
www.s-g-m.co.uk

CLIENT: COSTA

PROJECT:
RETAIL UNIT 00-03
MANCHESTER VICTORIA STATION
MANCHESTER
M3 1WY

DRAWING TITLE:
MCR VICTORIA STATION

SCHEME:
TANGERINE//HYBRID//PARITY

PROJECT NUMBER:
110386

SCALE:	DATE:
1:25@A1; 1:50@A3;	08.09.2017
DESIGNER: SJS	PROJECT MANAGER: SR
DRAWING NUMBER: 4.0	REVISION: E