DIMENSIONS KEY	
DIM STYLE	DESCRIPTION
1000	FROM NEW PROPOSED WALLS
1000	FROM EXISTING STRUCTURAL WALL
1000	CLEAR OPENING DIMENSIONS

WALL TYPES

PROPOSED PARTITION WALL:

30 Min FIRE RATED PARTITION:

EXISTING STRUCTURE:

DEMISE DIMENSION LEGEND

AREA	SQUARE METERS M²	SQUARE FEET FT ²
BOH (BACK OF HOUSE & TOILETS)	17M²	18FT²
REMOTE BACK OF HOUSE (INDICATIVE)	12M²	129 FT²
SALES AREA	14M²	150FT²
TOTAL AREAS	43M²	461 FT²
EXTERNAL AREAS	14M²	150 FT²

DESIGN NOTES

- FOR ELECTRICAL REQUIREMENTS TO COUNTER REFER TO STANDARD COUNTER DETAILS.
- MAIN CONTRACTOR TO CONNECT ALL ILLUMINATED SIGNAGE WITHIN COSTA DEMISE TO MAINS POWER.
- WIRE FROM FROM POS UNDER TILL - SHOPFITTER TO INSTALL 4-CORE BELDEN CABLE BETWEEN EACH TILL PRINTER (CABLE LEFT COILED UP UNDER TILL) LOCATION OF CCTV CONTROL BOX IN BOH & LIKEWISE LEFT COILED UP.

ELECTRICAL LEGEND

TYPE	DESCRIPTION
13LL	LOW LEVEL 13 AMP KNIGHTSBRIDGE SCREWLESS 13AMP 2 GANG SWITCHED SOCKET WITH DUAL USB CHARGER BRUSHED CHROME WITH BLACK INSERT SF9902BC
13CS	BELOW COUNTER 13 AMP TSSO CLEAN SUPPLY - RED FINISH
13BC	BELOW COUNTER 13 AMP TSSO - WHITE FINISH
32BC	BELOW COUNTER 32 AMP SINGLE PHASE ISOLATOR - WHITE FINIISH
13HL	HIGH LEVEL 13 AMP TSSO - STAINLESS STEEL FINISH
13AC	ABOVE COUNTER 13 AMP TSSO - STAINLESS STEEL FINISH
13LLR	LOW LEVEL 13 AMP TSSO IN RETAIL AREA - STAINLESS STEEL FINISH
20DW	20 AMP 3 PHASE DISHWASHER SUPPLY - WHITE FINISH
32DW	32 AMP 3 PHASE DISHWASHER SUPPLY - WHITE FINISH
F	13 AMP FUSED SPUR
	MAIN DISTRIBUTION BOARD
BP	BELL PUSH
	BELL SOUNDER
	TELEPHONE / FAX POINT
	ELECTRICAL SWITCH PANEL BOH
	ELECTRICAL SWITCH CUPBOARD & FIRE ALARM PANEL
	SERVICE CUPBOARD
	MAINS ELECTRICS/METER CUPBOARD

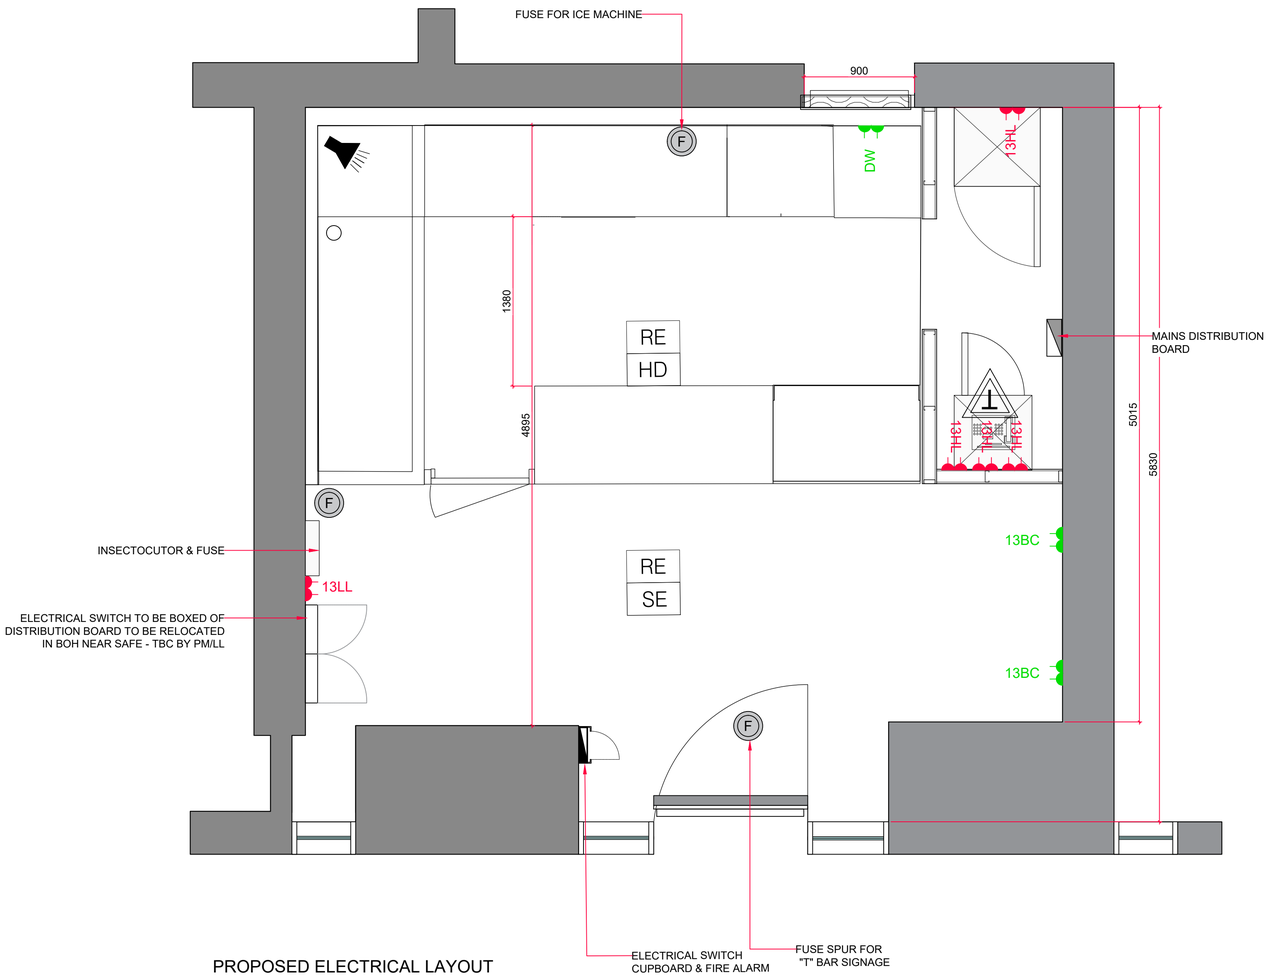

PROPOSED ELECTRICAL LAYOUT

SCALE 1:25@A1 1:50@A3

THE PLAN CAN BE USED TO SCALE FOR PLANNING BUT NOT FOR CONSTRUCTION

1:25 @A1

0.5m 0 0.5m 1m 1.5m 2m 2.5m 3.0m 3.5m 4.0m 4.5m 5.0m 5.5m 6.0m 6.5m

1:50@A3

0.5m 0 0.5m 1m 1.5m 2m 2.5m 3.0m 3.5m 4.0m 4.5m 5.0m 5.5m 6.0m 6.5m

THIS DRAWING IS NOT TO BE SCALED, ONLY FIGURED DIMENSIONS ARE TO BE FOLLOWED. CONTRACTORS TO CHECK ALL DIMENSIONS & CONDITIONS ON SITE & REFER ANY DISCREPANCY TO S.G.M MANAGEMENT AND DESIGN LTD. THIS DRAWING IS THE SOLE PROPERTY OF S.G.M MANAGEMENT AND DESIGN LTD., AND MAY NOT BE COPIED OR REPRODUCED IN ANY MANNER WHATSOEVER WITHOUT THE OWNERS CONSENT.
© COPYRIGHT

DRAWING TO BE READ IN CONJUNCTION WITH LATEST STANDARD DETAILS AND DESIGN GUIDE

REVISIONS:

REVISION	COMMENTS	DATE ISSUED	DESIGNER
A	SCHEMATIC ISSUE	30.04.2018	SJS
B	FULL PACK ISSUE	09.05.2018	BYJ
C	AMENDMENTS MADE TO DRAWING PACK AS PER SITE SURVEY. PLANNING APPLICATION SUBMISSION –	11.06.2018	BYJ
D	POWER POINTS MOVED DUE TO ADDITION OF TILES TO PERIMETER WALLS. ADDITIONAL INFO ADDED	12.07.2018	SJS
E	POWER POINTS MOVED DUE TO DRYWALL BEING REMOVED FROM PERIMETER WALLS EXCEPT AROUND THE COUNTER. ADDITIONAL INFO ADDED	15.11.2018	SJS

SGM Management & Design Ltd
104 HIGH STREET, THAME, OXON, OX9 3DZ
TEL: 01844 218333 FAX: 01844 218444
sgm.admininstration@s-g-m.co.uk
www.s-g-m.co.uk

CLIENT: COSTA

PROJECT:
RETAIL UNIT 00-03
MANCHESTER VICTORIA STATION
MANCHESTER
M3 1WY

DRAWING TITLE: PROPOSED ELECTRICAL LAYOUT

SCHEME: TANGERINE//HYBRID//PARITY

PROJECT NUMBER: 110386

SCALE:	DATE:
1:25@A1; 1:50@A3;	06.05.2018
DESIGNER: BYJ	PROJECT MANAGER: SR
DRAWING NUMBER: 7.0	REVISION: E