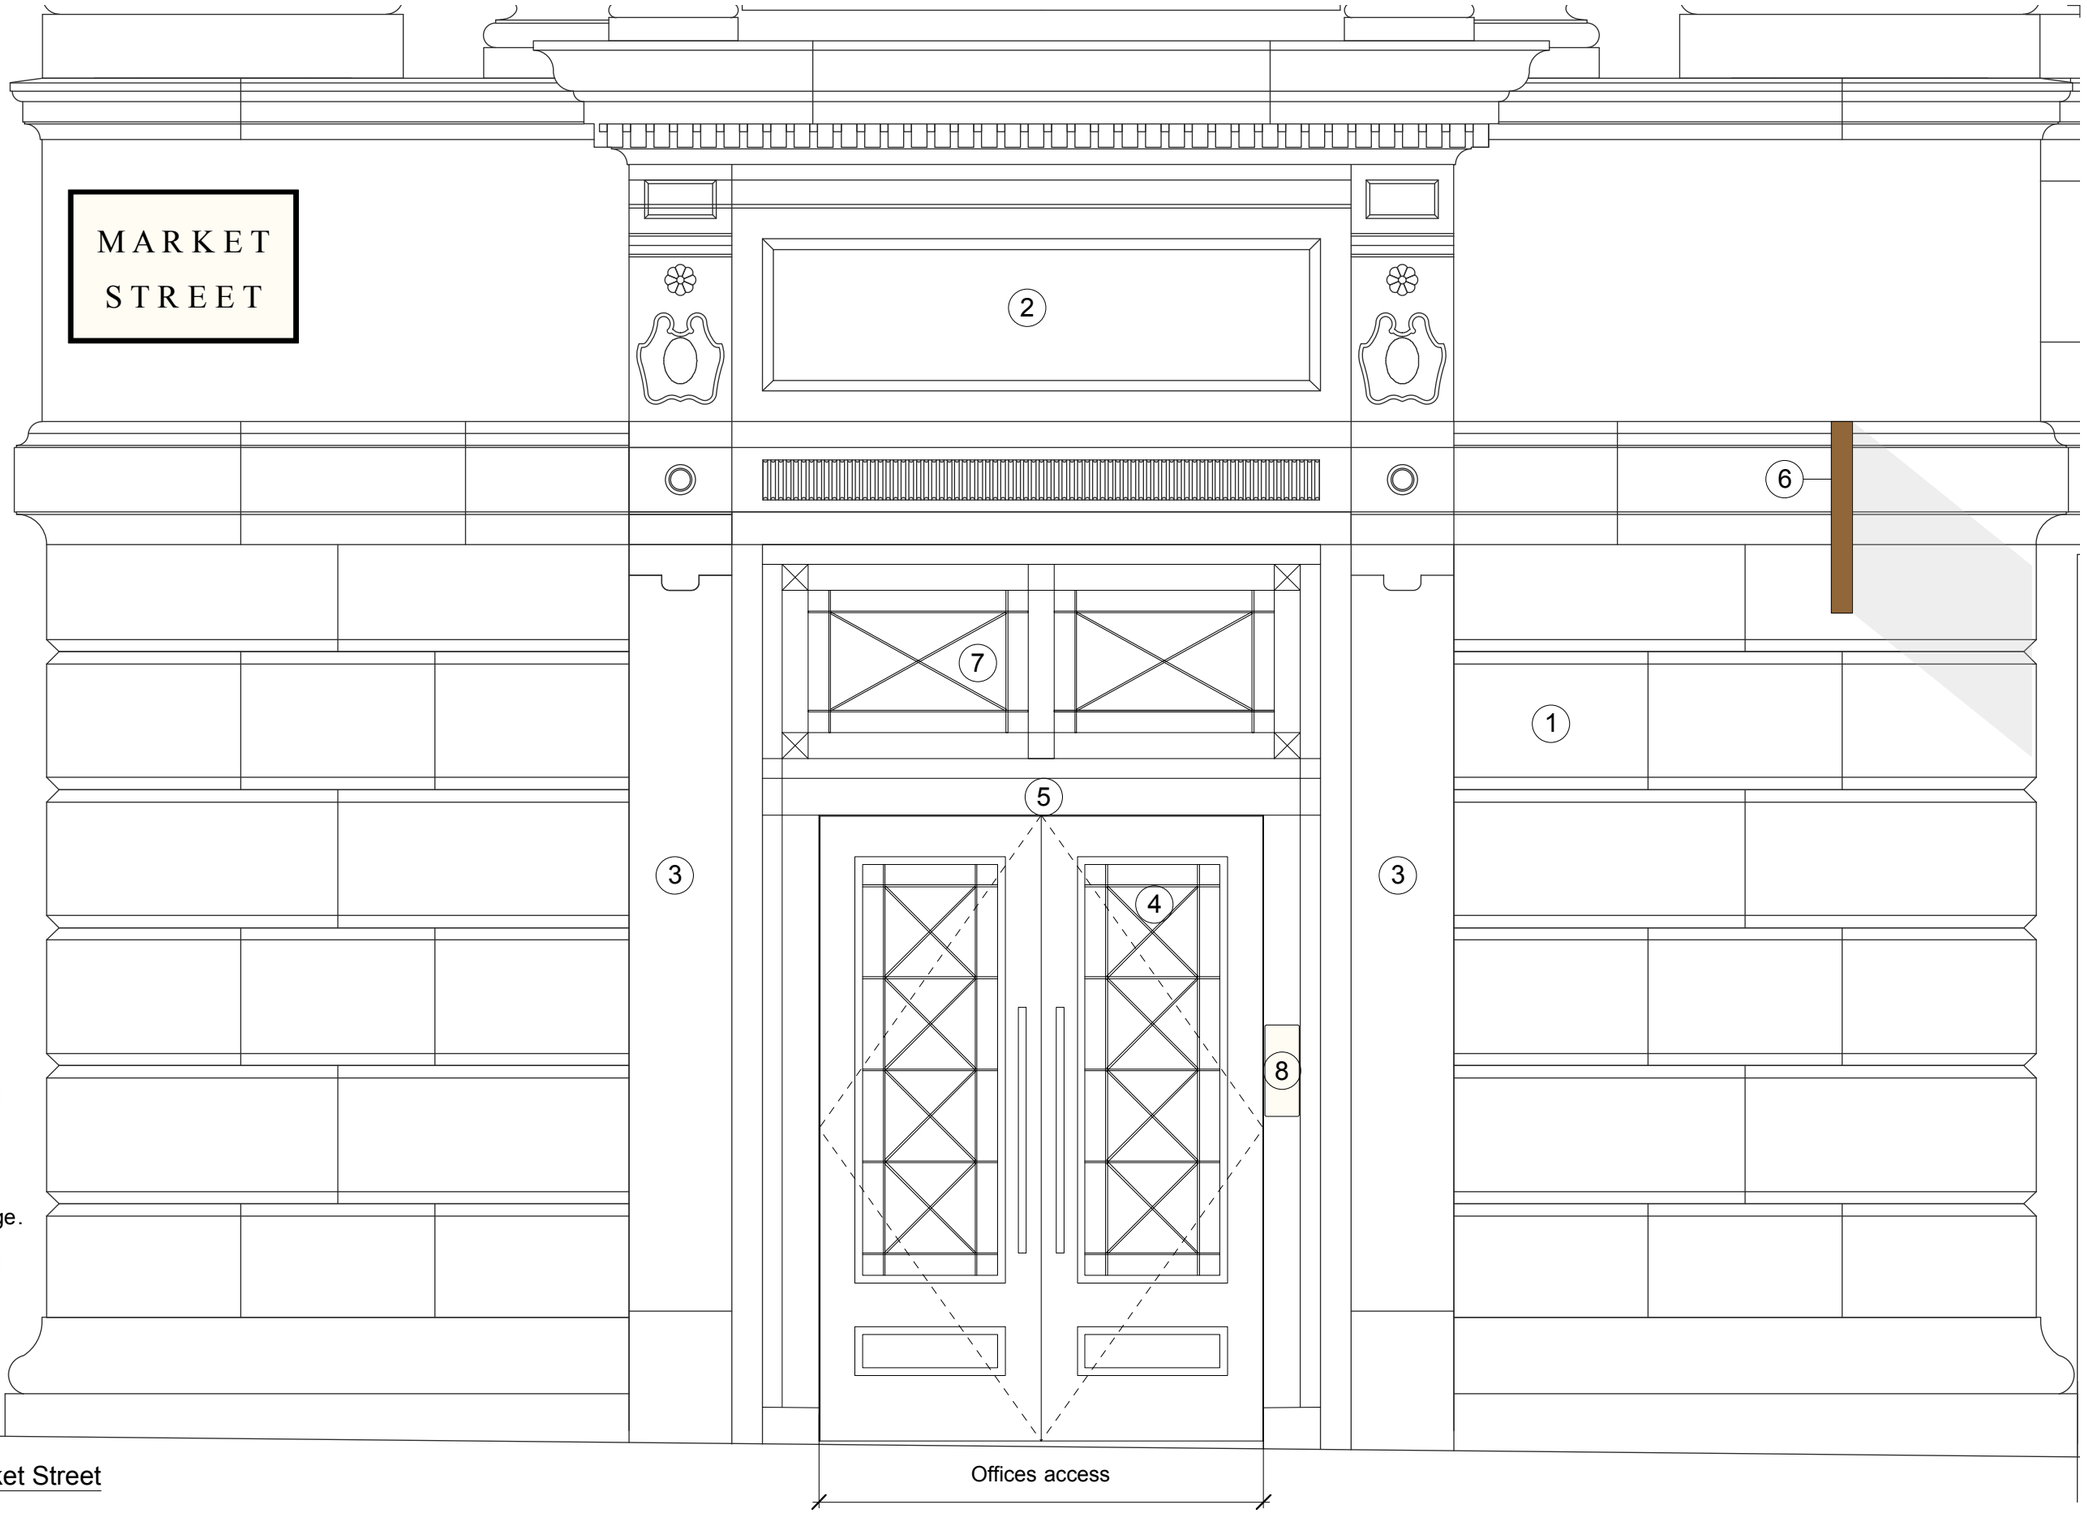


Key

1. Original rusticated sandstone facade
2. Original sandstone canopy, scrolled pediment detail and rosettes.
3. Original pink granite pilasters terminating on sandstone blocks.
4. New glazed bronze composite doorset.
5. New bronze architrave with plinth block detail.
6. Non-original "Bus stop" style retail signage.
7. New bronze composite frame fanlight
8. New recessed flush mounted entry panel and surface mounted fob reader.

2 Entrance 2 elevation - Market Street
Scale: 1:20

0 1 2 M

Revisions

P1	Issued for Planning	04.02.2019
P2	Issued for Planning, key revised as planning consultant comments	04.04.2019

Hutchison Kivotos Architects 2 Whites Grounds London SE1 3LA 020 7403 7323 email: info@hkarchitects.co.uk

PLANNING	Dwg. No.	316.PL.124
Project Manchester Royal Exchange	**Drawing title** Proposed Market Street elevation	
Client BVK	**Scale** 1:20 @ A3	**Rev** P2
	Drawn by VL	**Date** Jan/19

Do not scale. All dimensions to be confirmed on site.
Information contained in this drawing is the sole copyright of Hutchison Kivotos Architects Ltd. and is not to be reproduced without permission.