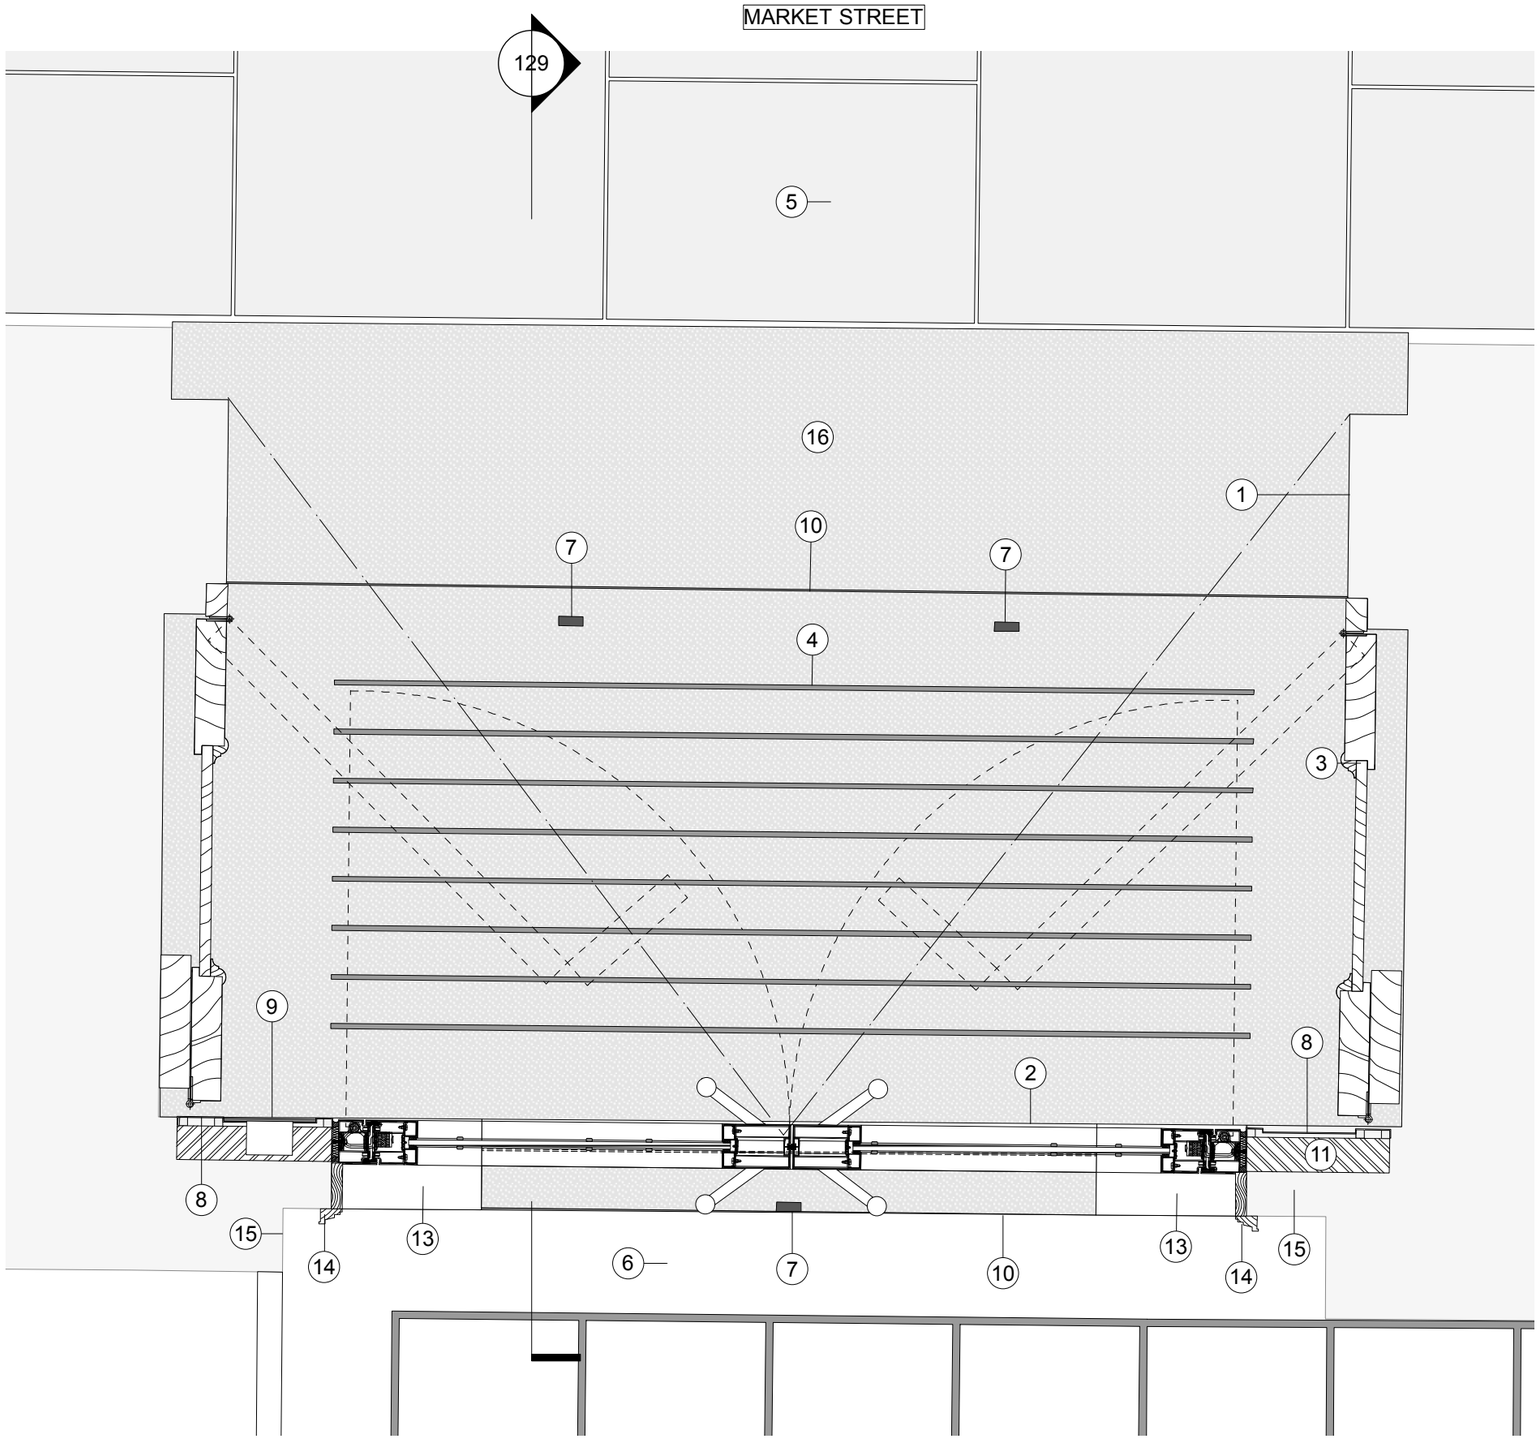


1 Entrance 3 plan - Market Street
Scale: 1:10

Key

1. Original sandstone facade.
2. New glazed bronze composite doorset.
3. Existing secondary raised and fielded painted timber doors recessed into pocket redecorated.
4. New black marble and granite terrazzo flooring with brass strips inserts to fall away from building to improve surface water management.
5. Existing yorkstone paving.
6. Original terrazzo floor retained.
7. Original floor keep retained and refurbished.
8. New bronze composite architrave panelling detail to new doorset.
9. New flush mounted entry panel
10. New floor threshold trim to match existing floor keep finish.
11. New frame to support new doors.
12. New stud wall to form new door reveal.
13. Original floor spring box retained.
14. New painted timber architrave to replace non original existing timber architrave.
15. Existing plastered wall redecorated.
16. New yorkstone threshold to replace existing tarmacadam threshold to fall away from building to improve surface water management.

0.0 0.5 1.0 M

Revisions

P1	Issued for Planning	04.02.2019
P2	Issued for Planning, key revised as planning consultant comments	04.04.2019

Hutchison Kivotos Architects 2 Whites Grounds London SE1 3LA 020 7403 7323 email: info@hkarchitects.co.uk

PLANNING	**Dwg. No.** 315.PL.128
Project Manchester Royal Exchange	**Drawing title** Proposed plan detail - Entrance 3
Client BVK	**Scale** 1:10 @ A3 **Rev** P2
	Drawn by VL **Date** Jan/19

Do not scale. All dimensions to be confirmed on site.
Information contained in this drawing is the sole copyright of Hutchison Kivotos Architects Ltd. and is not to be reproduced without permission.