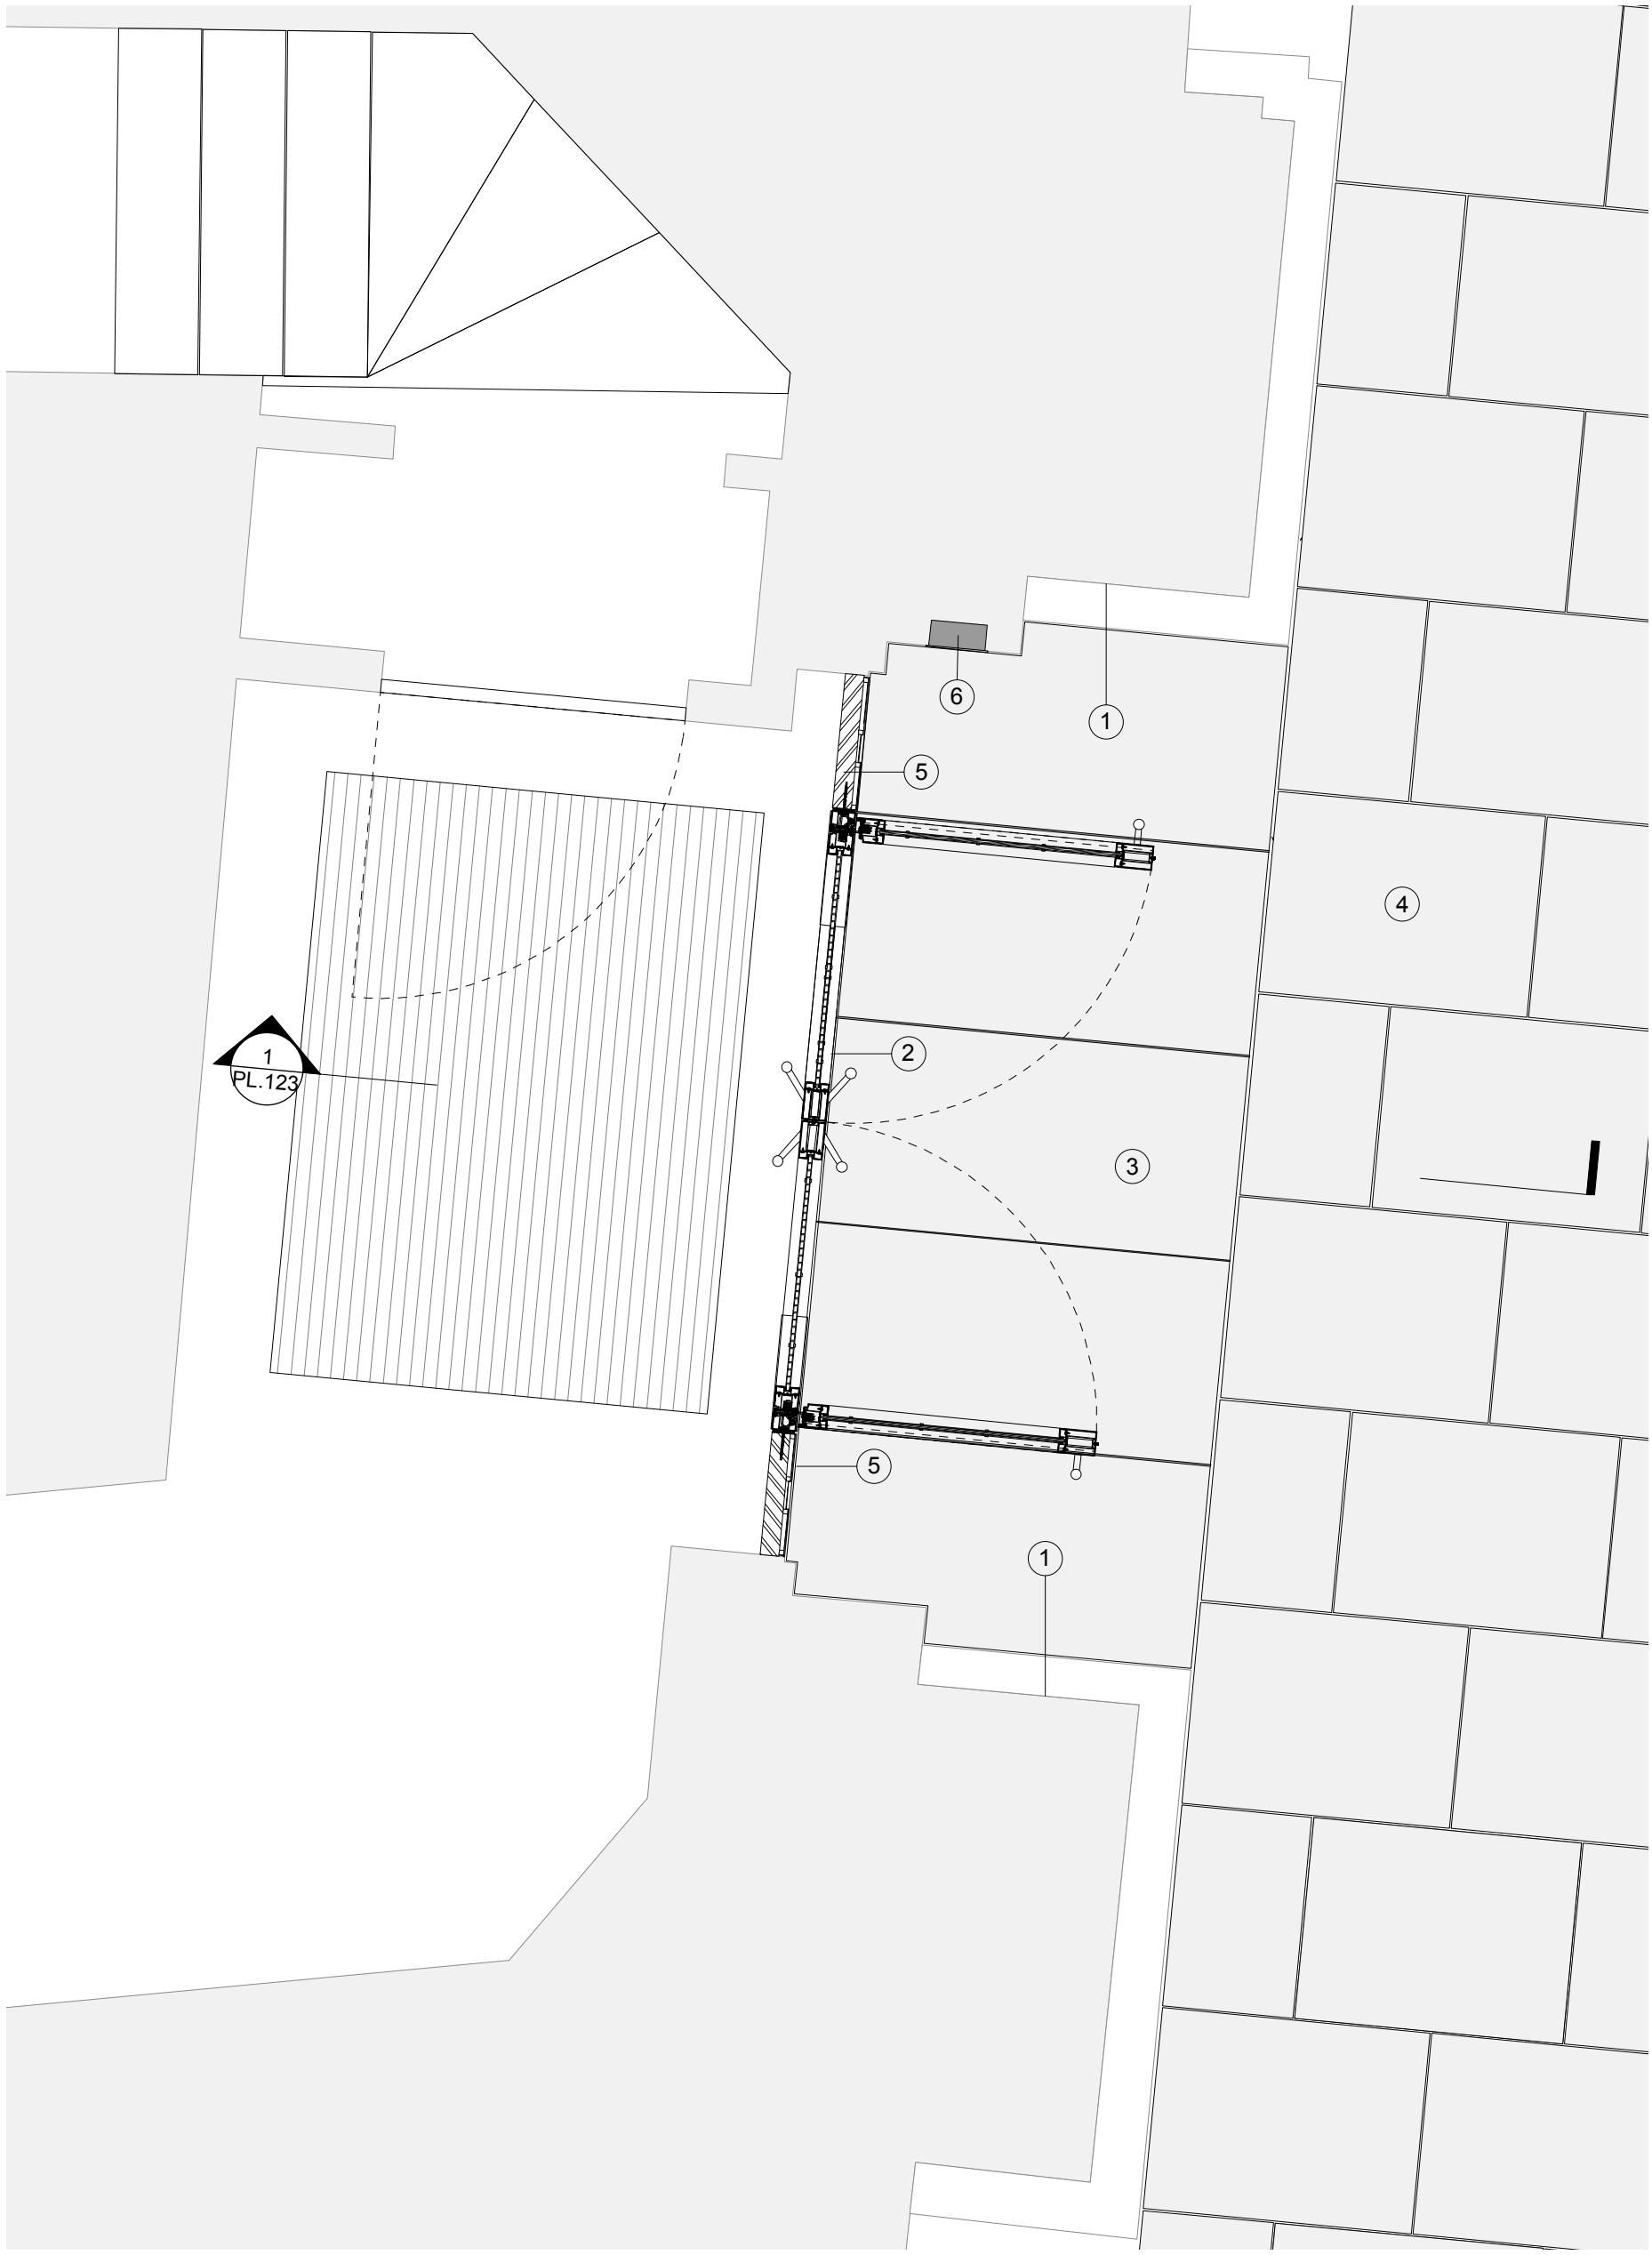


1 Entrance 01 plan - Cross Street
Scale: 1:20

Key

1. Original unadorned rusticated stonemasonry facade.
2. New glazed bronze composite doorset
3. Original yorkstone paving
4. Original yorkstone threshold paving
5. New bronze composite cladding panel to match new doors and replace existing
6. New recessed entry panel to replace existing

Revisions

P1	Issued for Planning	04.02.2019
P2	Issued for Planning, keys revised as planning consultant comments	04.04.2019

Hutchison Kivotos Architects 2 Whites Grounds London SE1 3LA 020 7403 7323 email: info@hkarchitects.co.uk

PLANNING	Dwg. No. **316.PL.122**
Project Manchester Royal Exchange	**Drawing title** Proposed Plan detail - Entrance 01
Client BVK	**Scale** 1:20 @ A3 **Rev** P2
	Drawn by JJ **Date** Jan/19

Do not scale. All dimensions to be confirmed on site.
Information contained in this drawing is the sole copyright of Hutchison Kivotos Architects Ltd. and is not to be reproduced without permission.