
Manchester

*NOTE:
ALL DIMENSIONS TO BE VERIFIED ON SITE BY MC.
ANY DISCREPANCIES TO BE REPORTED TO DESIGNER.

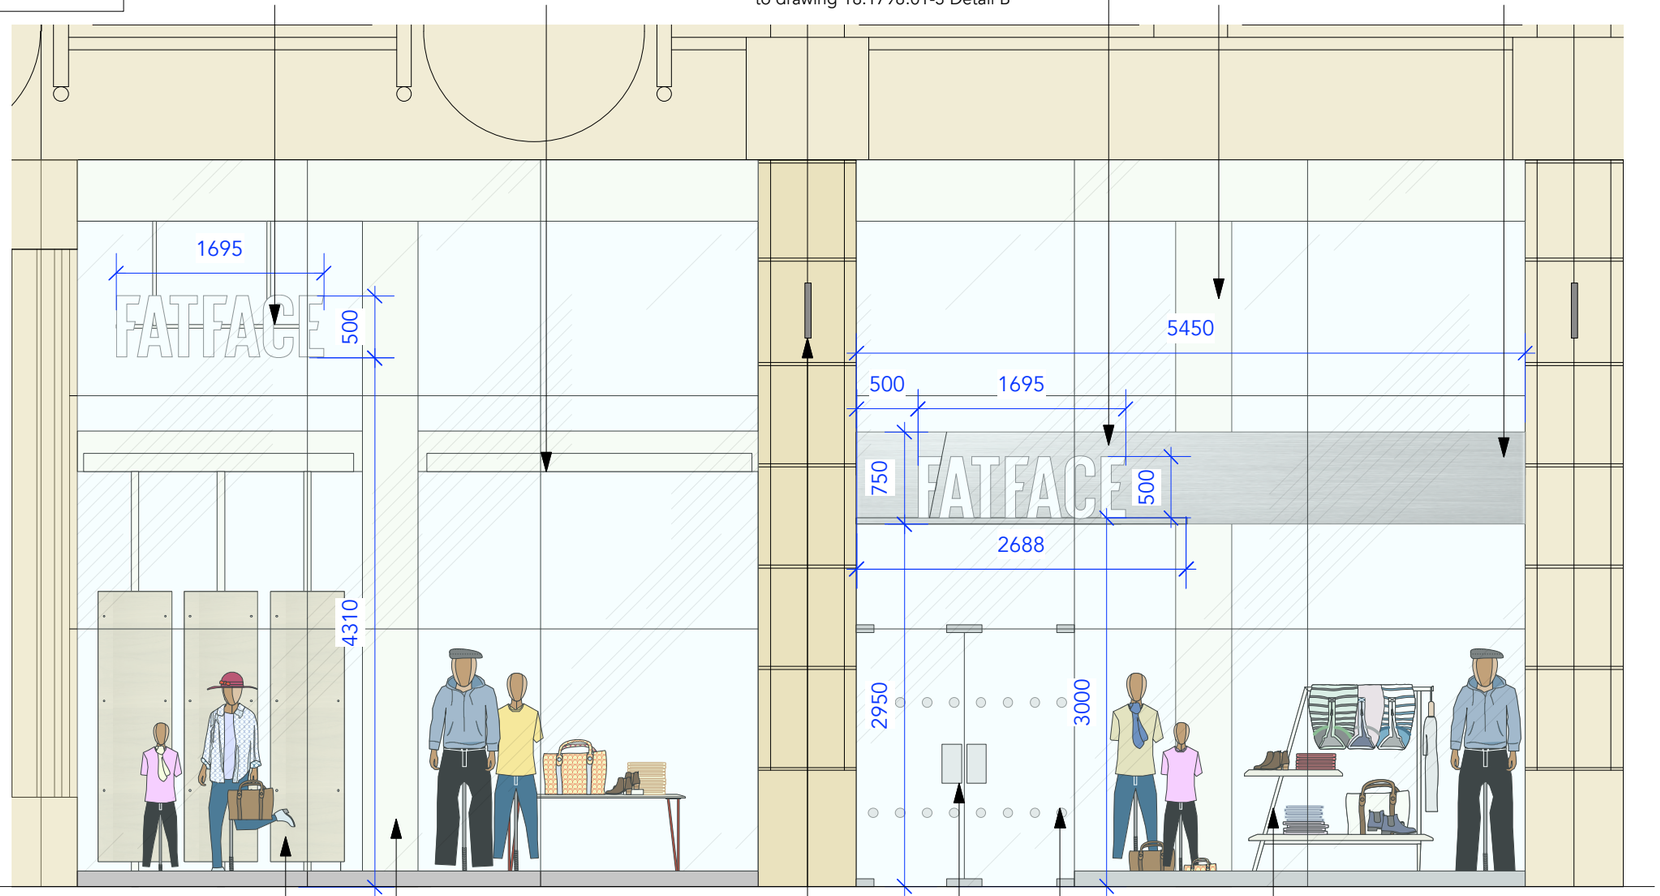

ELEVATION A-A

Display window: 3no rotating panels finished birch ply with clear matt seal. The reverse side to have integral ferrule system.

Paint columns & bulkheads PT01 / Pointings


Internally illuminated projecting sign. Refer to Detail A

New door funiture required


Existing manefestation

Existing full height glazing

Internally illuminated projecting sign. Refer to Detail A

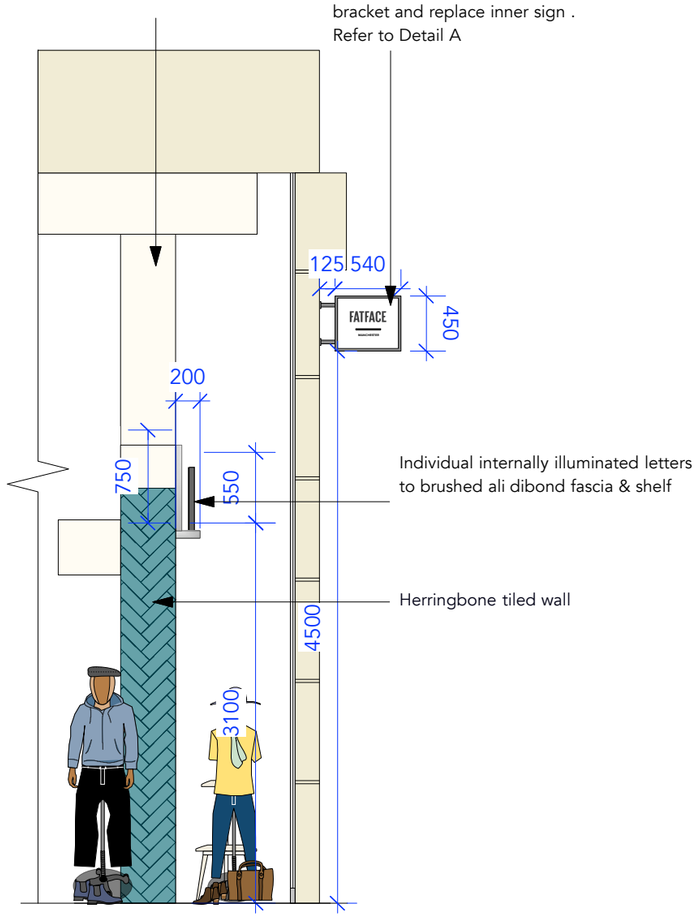

ELEVATION B-B

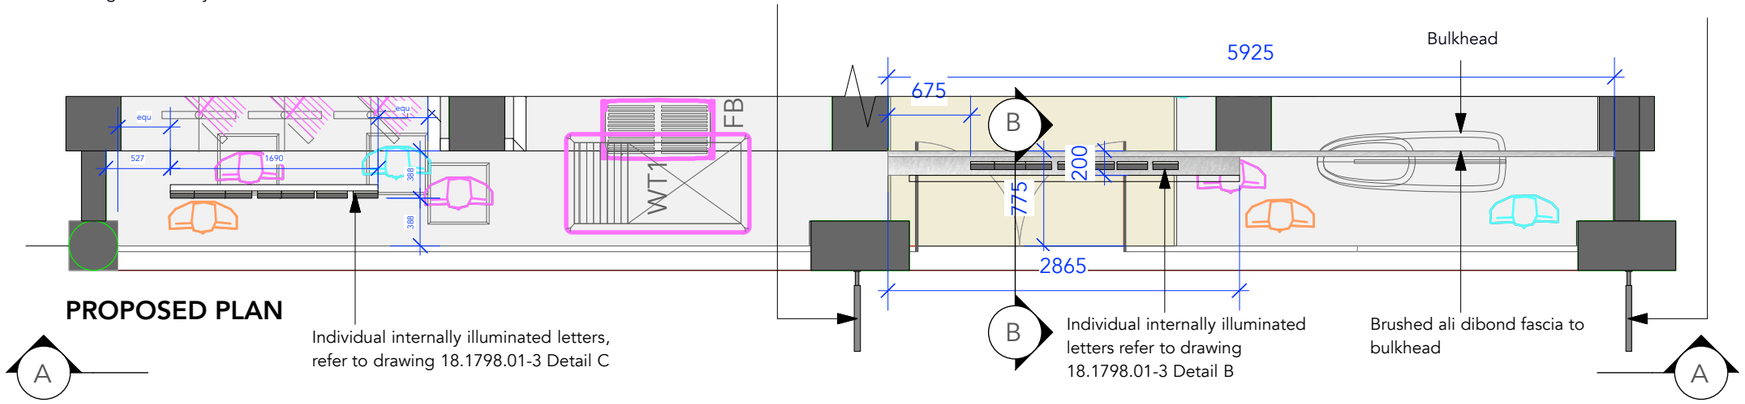

PROPOSED PLAN

A


Individual internally illuminated letters, refer to drawing 18.1798.01-3 Detail C

Individual internally illuminated letters refer to drawing 18.1798.01-3 Detail B

Brushed ali dibond fascia to bulkhead

A

Detail A - 2no Projecting Signs
1:10@A1/ 1:20@A3

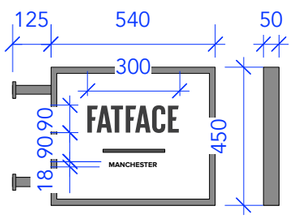

Retain landlords existing projecting signage frame & bracket and replace inner sign like for like with new logo, line and 'MANCHESTER'

Elevation B-B

Elevation A-A

REV:	DESCRIPTION:	BY:	DATE:

STORE ADDRESS: **8-10 Exchange Street, Manchester M2 7HA**

Copyright of this drawing is reserved by "box of frogs ltd" and is issued on the condition that it is not reproduced wholly or in part without prior consent
All dimensions are in millimeters (unless otherwise stated) and are to be verified on site by relevant contractor prior to commencement of works
Any discrepancies not brought to our immediate attention will be deemed to be the responsibility of the contractor / fabricator involved
boxoffrogsltd 2018

SCALE:	DRAWN BY:	CHECKED BY:	DRAWN DATE:	REVISION DATE:	DRAWING TITLE:	DRAWING NO:
0 1 2 1:25@A1 / 1:50@A3	LB	EP	03.12.2018	..	PROPOSED EXTERNAL ELEVATIONS	18.1798.01-2