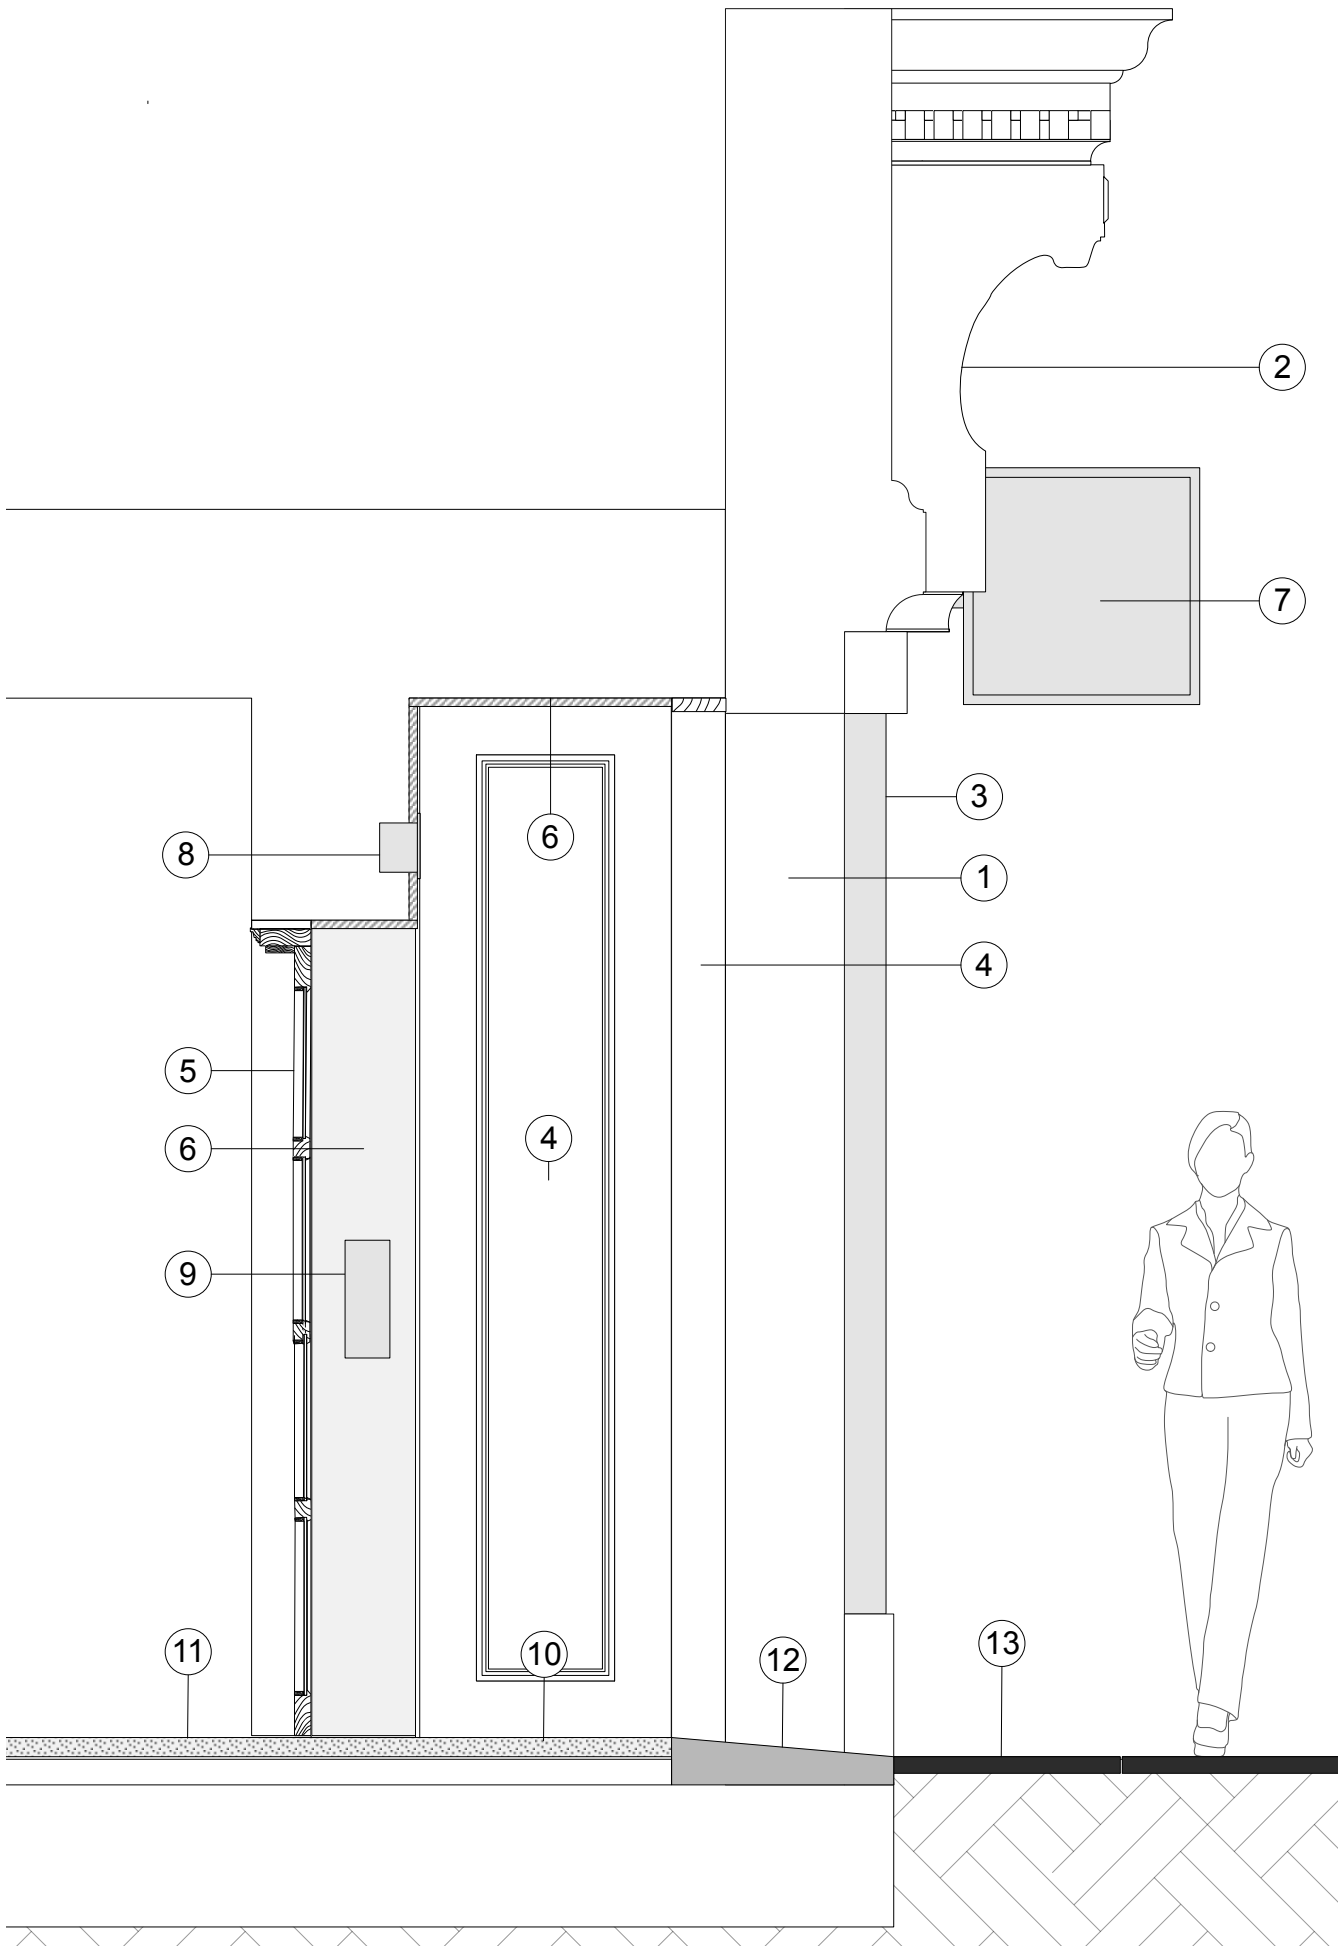


2 Entrance 02 - Market Street

Scale: 1:20

Key

1. Original sandstone facade
2. Original sandstone canopy, scrolled pediment detail and rosettes.
3. Original pink granite pilasters terminating on sandstone blocks.
4. Secondary raised and fielded painted timber doors recessed into pocket.
5. Modern veneered flat panelled flush door with solid oak frame.
6. Modern veneered oak flat panel to door reveals and soffit cladding.
7. Non-original "Bus stop" style retail signage.
8. Modern recessed bulkhead light fitting.
9. Modern semi-recessed entry panel and surface mounted fob reader.
10. Original terrazzo floor (external) in poor condition, heavily damaged.
11. Original terrazzo floor (internal) in good condition.
12. Tarmacadam threshold.
13. Yorkstone paving.

0 1 2 M

Revisions

P1	Issued for Planning	04.02.2019
P2	Issued for Planning, key revised as planning consultant comments	04.04.2019

Hutchison Kivotos Architects 2 Whites Grounds London SE1 3LA 020 7403 7323 email: info@hkarchitects.co.uk

PLANNING	Dwg. No. **316.PL.110**
Project: Manchester Royal Exchange	Drawing title: Existing Section detail - Entrance 2
Client: BVK	Scale 1:20 @ A3 Rev P2
	Drawn by JJ Date Jan/19

Do not scale. All dimensions to be confirmed on site.
Information contained in this drawing is the sole copyright of Hutchison Kivotos Architects Ltd. and is not to be reproduced without permission.