
This drawing is copyright
Do not scale off dimensions.
All dimensions to be checked on site by contractor.
Contractor to report any dimensional discrepancies,
errors or omissions prior to commencing on site.


File Path C:\Users\j.stewart\Documents\7316-A-P900-RVT_Central_File_j.stewart.rvt

Local Drawing No 7316-A-G700-D-01-002


NOTE:

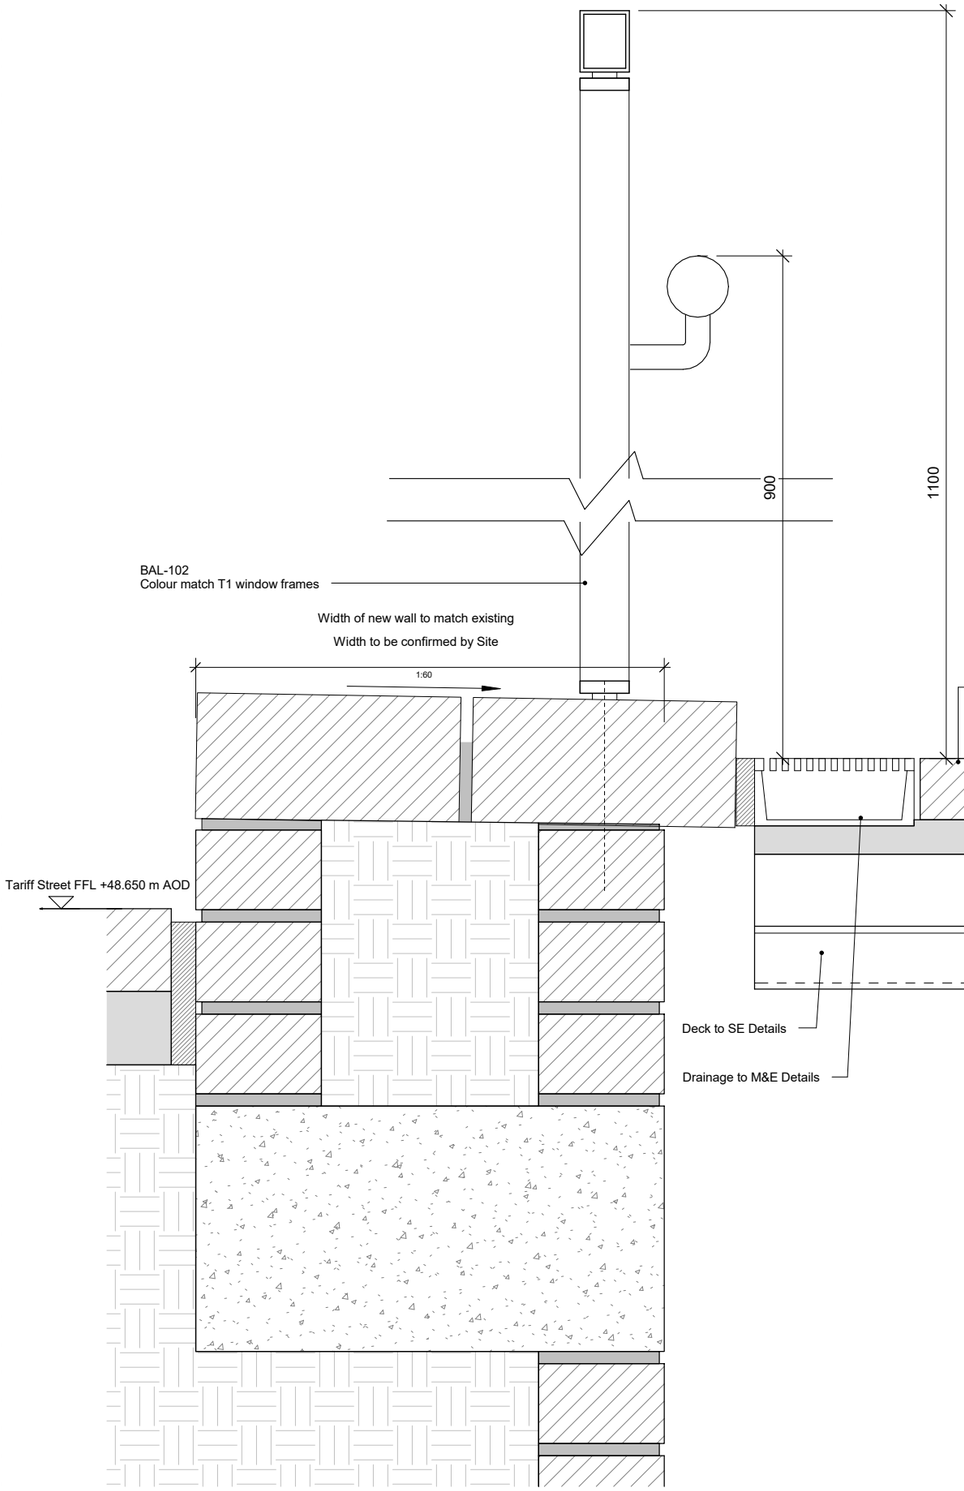

Connection Detail 1:5 @ A3

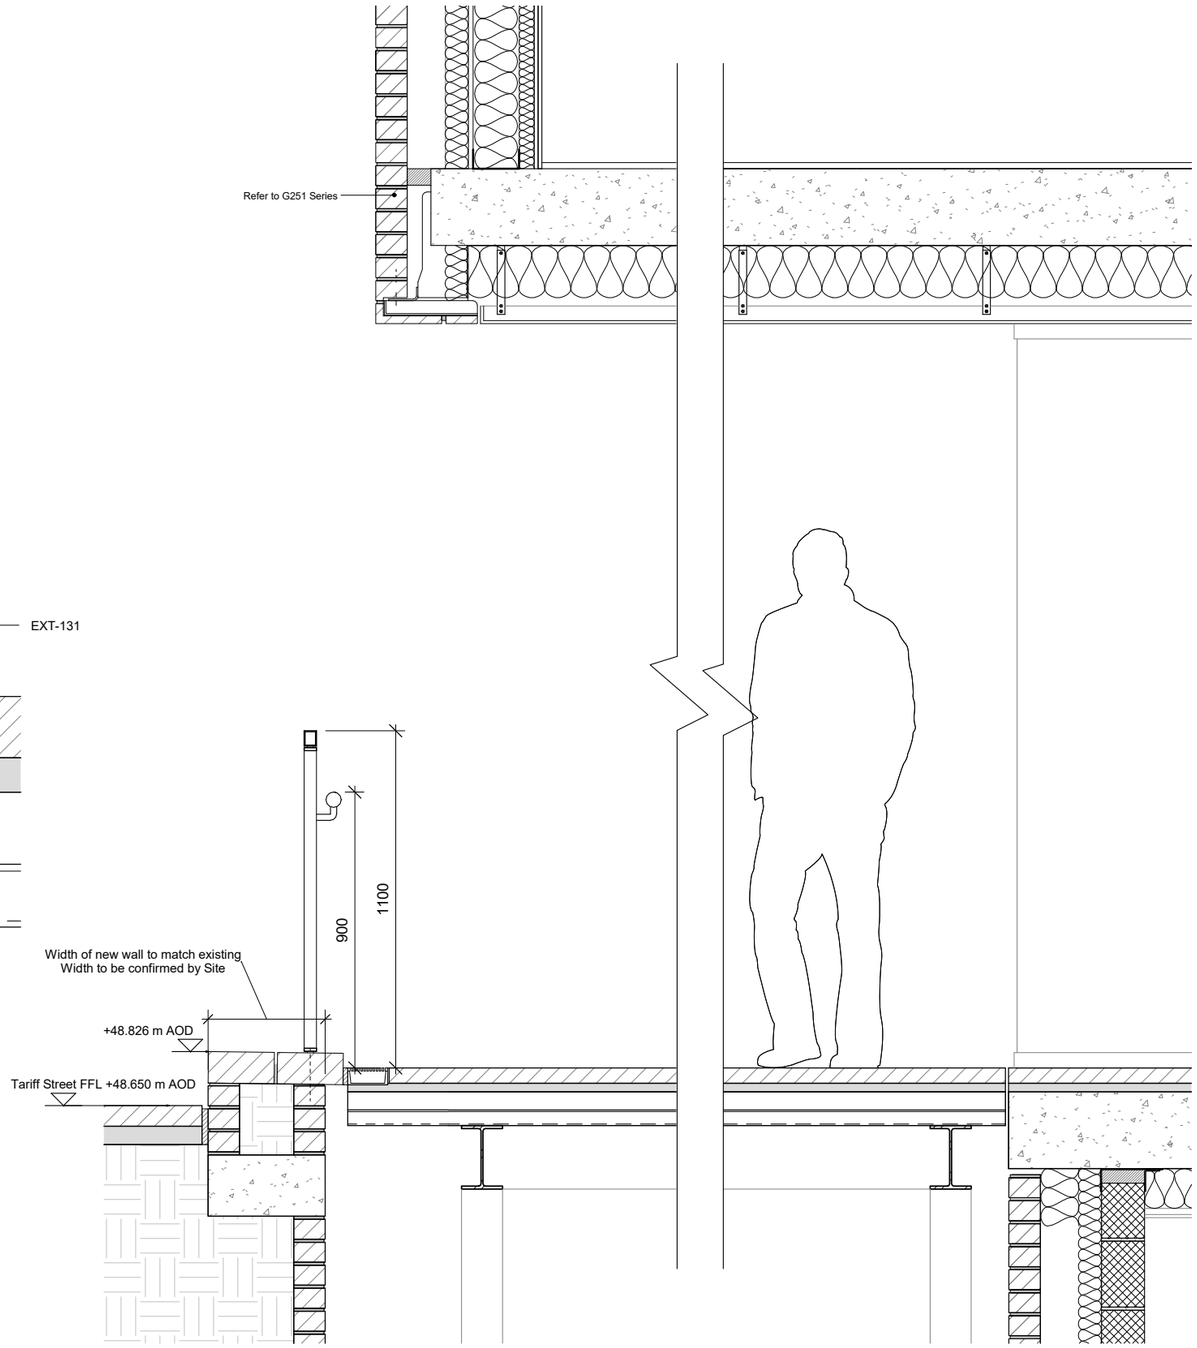

Section Detail 1:20 @ A3

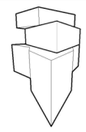

Rev	Date	Description
1	10-01-2018	First Issue

Project Title
Burlington House
Tariff Street

Drawing Title
Entrance Balustrade Details (Without Glass)

Status
CONSTRUCTION

Job No	Scale	Date
7316	As indicated @A3	06/12/2017

Drawing No	Revision
7316-A-G700-D-01-002	1

SimpsonHaugh
AND PARTNERS

MANCHESTER
Riverside, 4 Commercial St
Manchester M15 4RQ
+44 (0)161 835 2345
www.simpsonhaugh.com

LONDON
5-8 Roberts Place
London EC1R 0BB
+44 (0)20 7549 4000
mail@simpsonhaugh.com

© SimpsonHaugh and Partners 2016