Primary signage to be "float" fixed
Off spacers with low voltage halo effect
Backlighting to letters. LED Halo Lighting to
Be warm white (approx. 3000k temperature) &
Have max. 250 Candelas p/m2
Proposed Brushed Brass finish effect

Brick slips to infill exposed section of Niche
Brick slips to match existing facing brick

Band strip painted with Sand stone
Coloured masonry paint to match
Stone Quoin detailing as indicated

Proposed New Faux window surround detail
colour matched to suit elsewhere. Blank
Infill panel to be coloured grey white
(off white coloured) RAL 9002.
Logo placement as indicated.

Surface mounted spot uplighter to be
Positioned centrally underneath
Each proposed new recessed inset sign
Lighting to have max. 250 Candelas p/m2
Capacity.



Existing "LIV" signage
To be retained - NB Outside
Of application site (Blue Dashed Line)
Signage & Access for existing Basement
Level A4 use

A :: **PROPOSED FRONT ELEVATION**
001 *scale: 1"=50'*

Fascia signage centralised
Over glazed apertures - Peaky Blinders

Painted Gold detailing proposed
Saffron Yellow RAL 1017

Existing timber clad facing material &
Hoarding to be painted Mahogany Brown
RAL 8016

Existing decorative railing
To be removed and reused (internally)

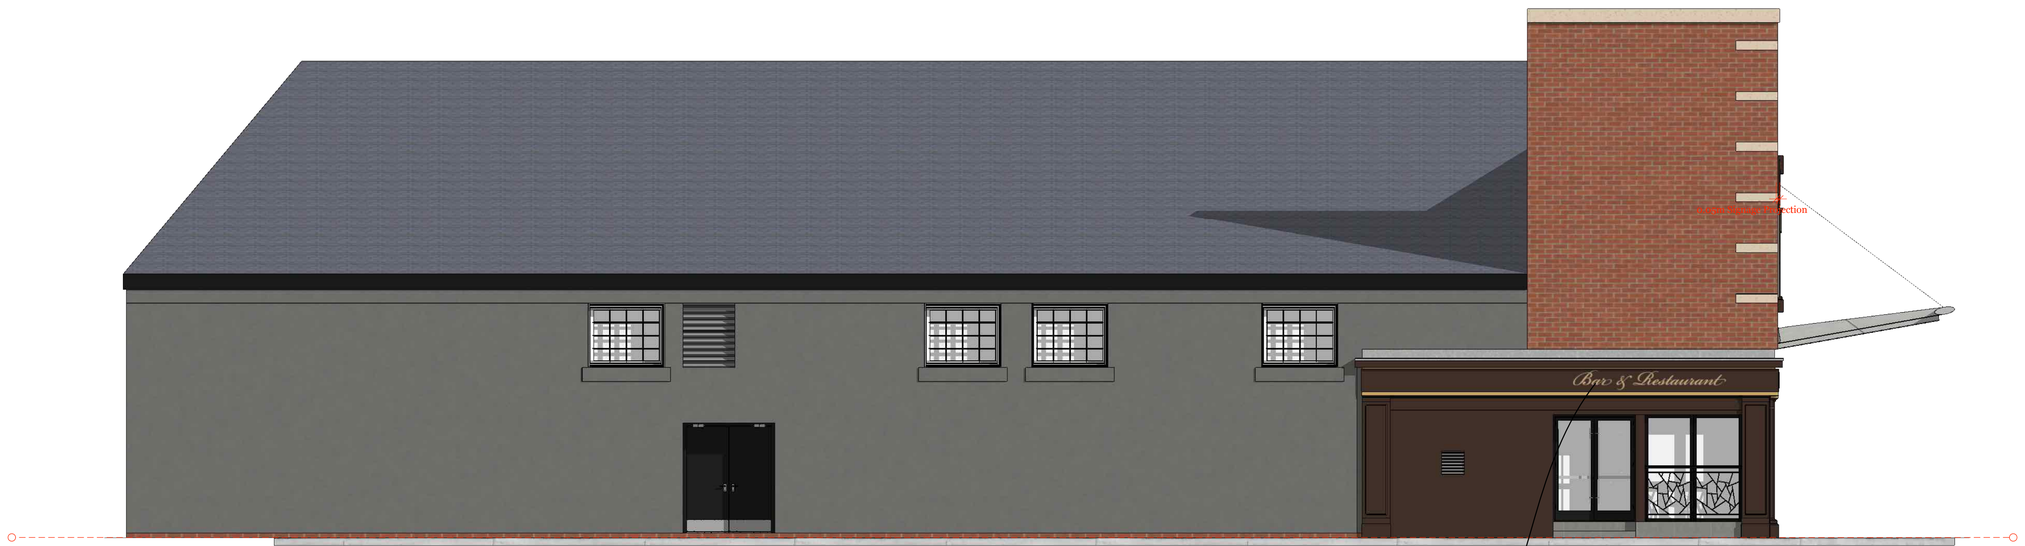

Hand written signage (Saffron Yellow as noted
Elsewhere)

A :: **PROPOSED SIDE ELEVATION**
001 *scale: 1"=50'*

Copyright: All rights reserved. This drawing must not be reproduced without permission from Huntar Haus. Do not scale off this drawing. All dimensions are to be checked on site by contractor / sub contractor. Any discrepancies to be reported to Huntar Haus.

REVISIONS

	MM/DD/YY	
1	20/07/18	Revised to suit Client comments
2	22/11/18	Revised to suit Planners Comments
3	22/11/18	Faux inserts colour altered to
4	April 2019	Revised to suit scheme development
5	__/__/__	...

Design Studio
15 Plover Close
West Lancs
PR9 8RU

P: 01704 232068
E: design@huntarhaus.co.uk
W: www.huntarhaus.co.uk
F: @huntarhaus

Mr J. Sinclair

HUNTAR HAUS
Planning & Design

PROPOSED SIGNAGE DISPLAY

23 Peters ST - Peaky Blinders / Ocean 23 Manchester

PL | **03**