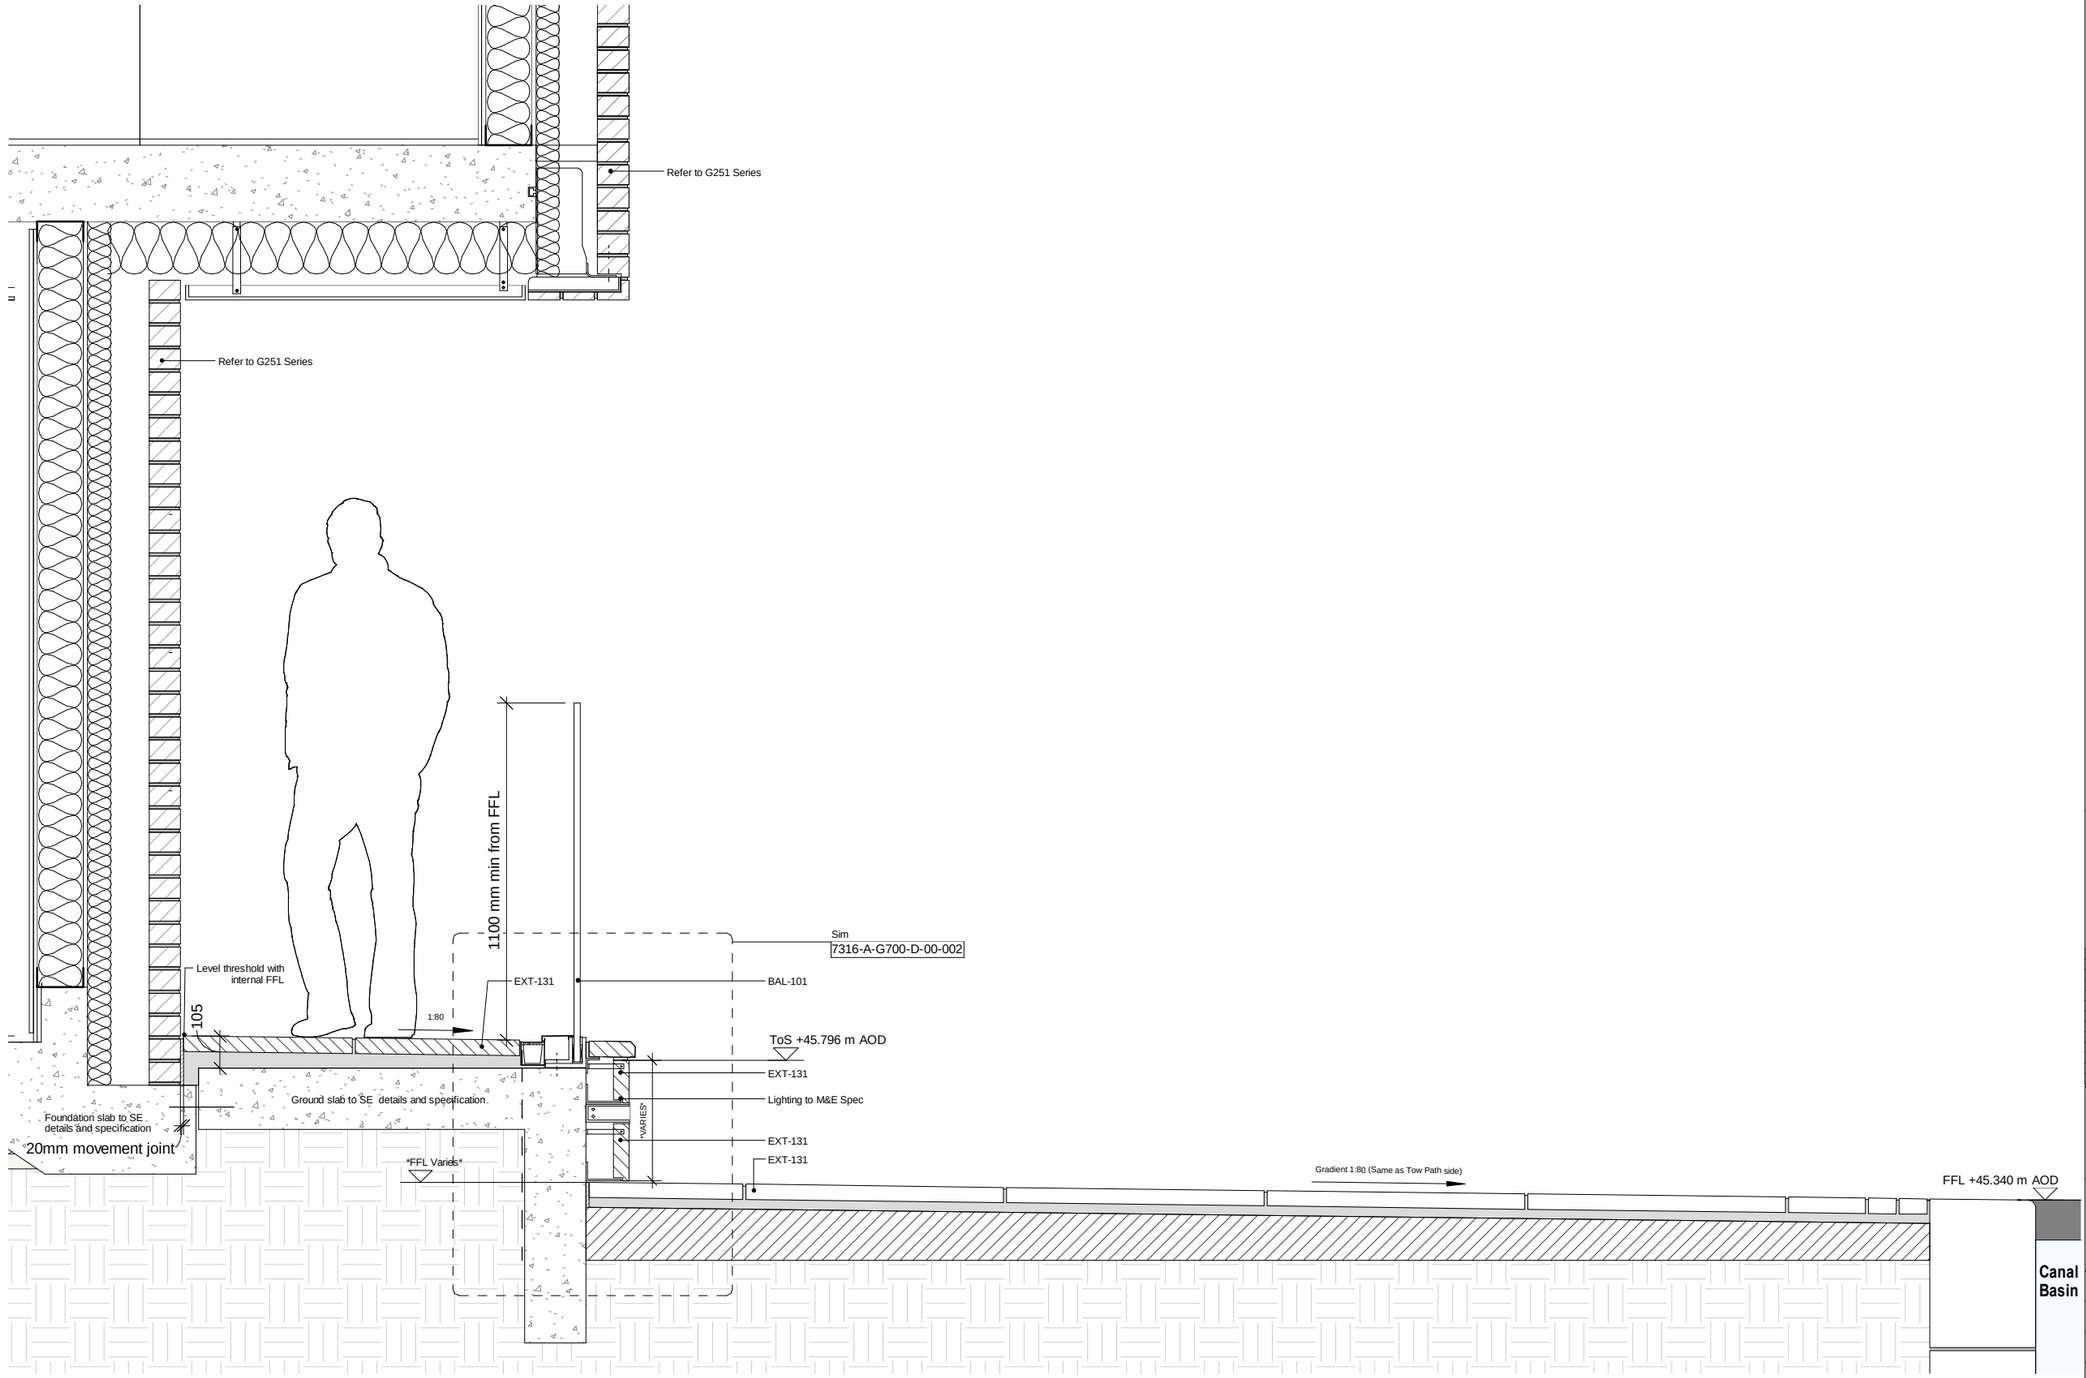


1. External Works Detail Section. Canal Basin


This drawing is copyright
Do not scale off dimensions.
All dimensions to be checked on site by contractor.
Contractor to report any dimensional discrepancies,
errors or omissions prior to commencing on site.

File Path C:\Users\j.stewart\Documents\7316-A-F900-RVT_Central_File_j.stewart.rvt

Local Drawing No 7316-A-G700-D-00-001

NOTE:

Key Plan:

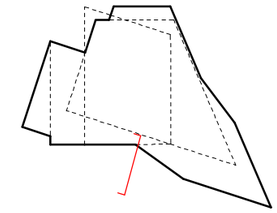

Rev	Date	Description
1	10-01-2018	First Issue

Project Title
Burlington House
Tariff Street

Drawing Title
Level 00 Balcony and Basin Section

Status
FOR INFORMATION

Job No	Scale	Date
7316	1 : 20@A3	06/12/2017

Drawing No	Revision
7316-A-G700-D-00-001	1

SimpsonHaugh
AND PARTNERS

MANCHESTER
Riverside, 4 Commercial St
Manchester M15 4RQ
+44 (0)161 835 2345

LONDON
5-8 Roberts Place
London EC1R 0BB
+44 (0)20 7549 4000

www.simpsonhaugh.com

mail@simpsonhaugh.com

© SimpsonHaugh and Partners 2016