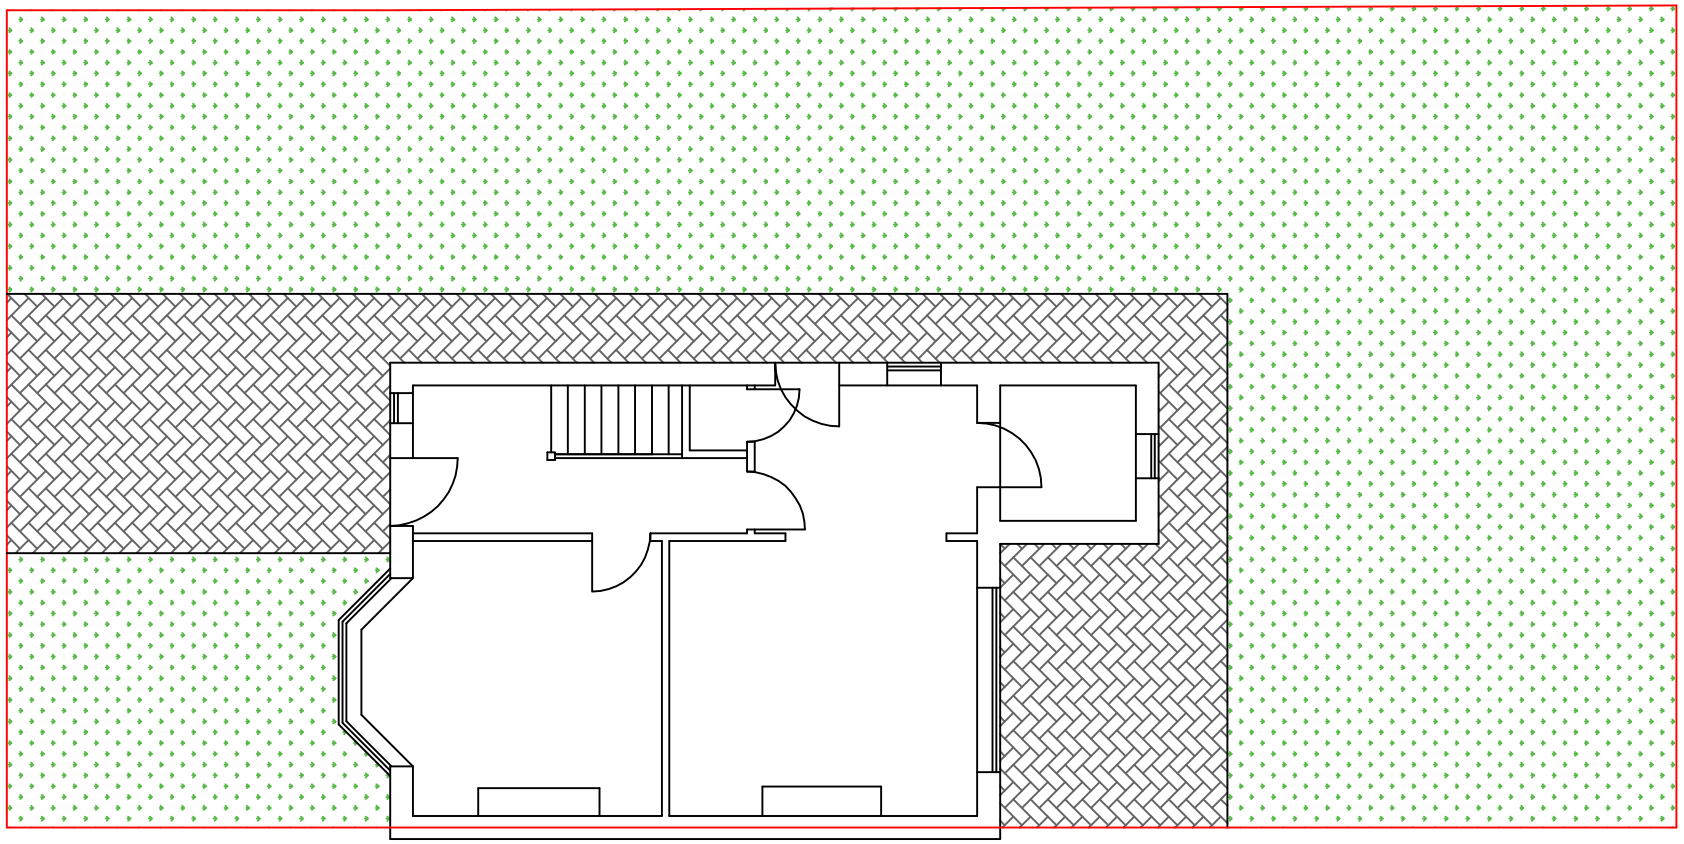

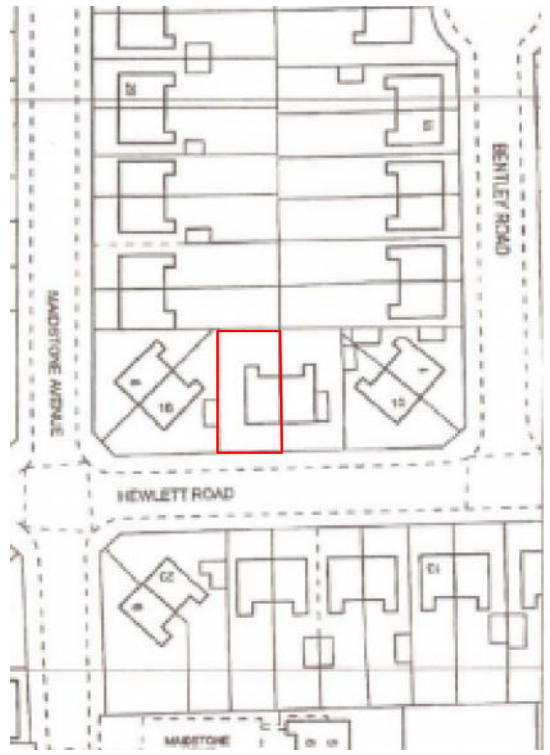

LOCATION PLAN

TITLE:- 14 HEWLETT ROAD, M21 9WH EXISTING SITE PLAN & LOCATION PLAN	
SCALE 1: 100 & 1:1250	DRG.NO. 01/2019/04
DATE JAN 2019	