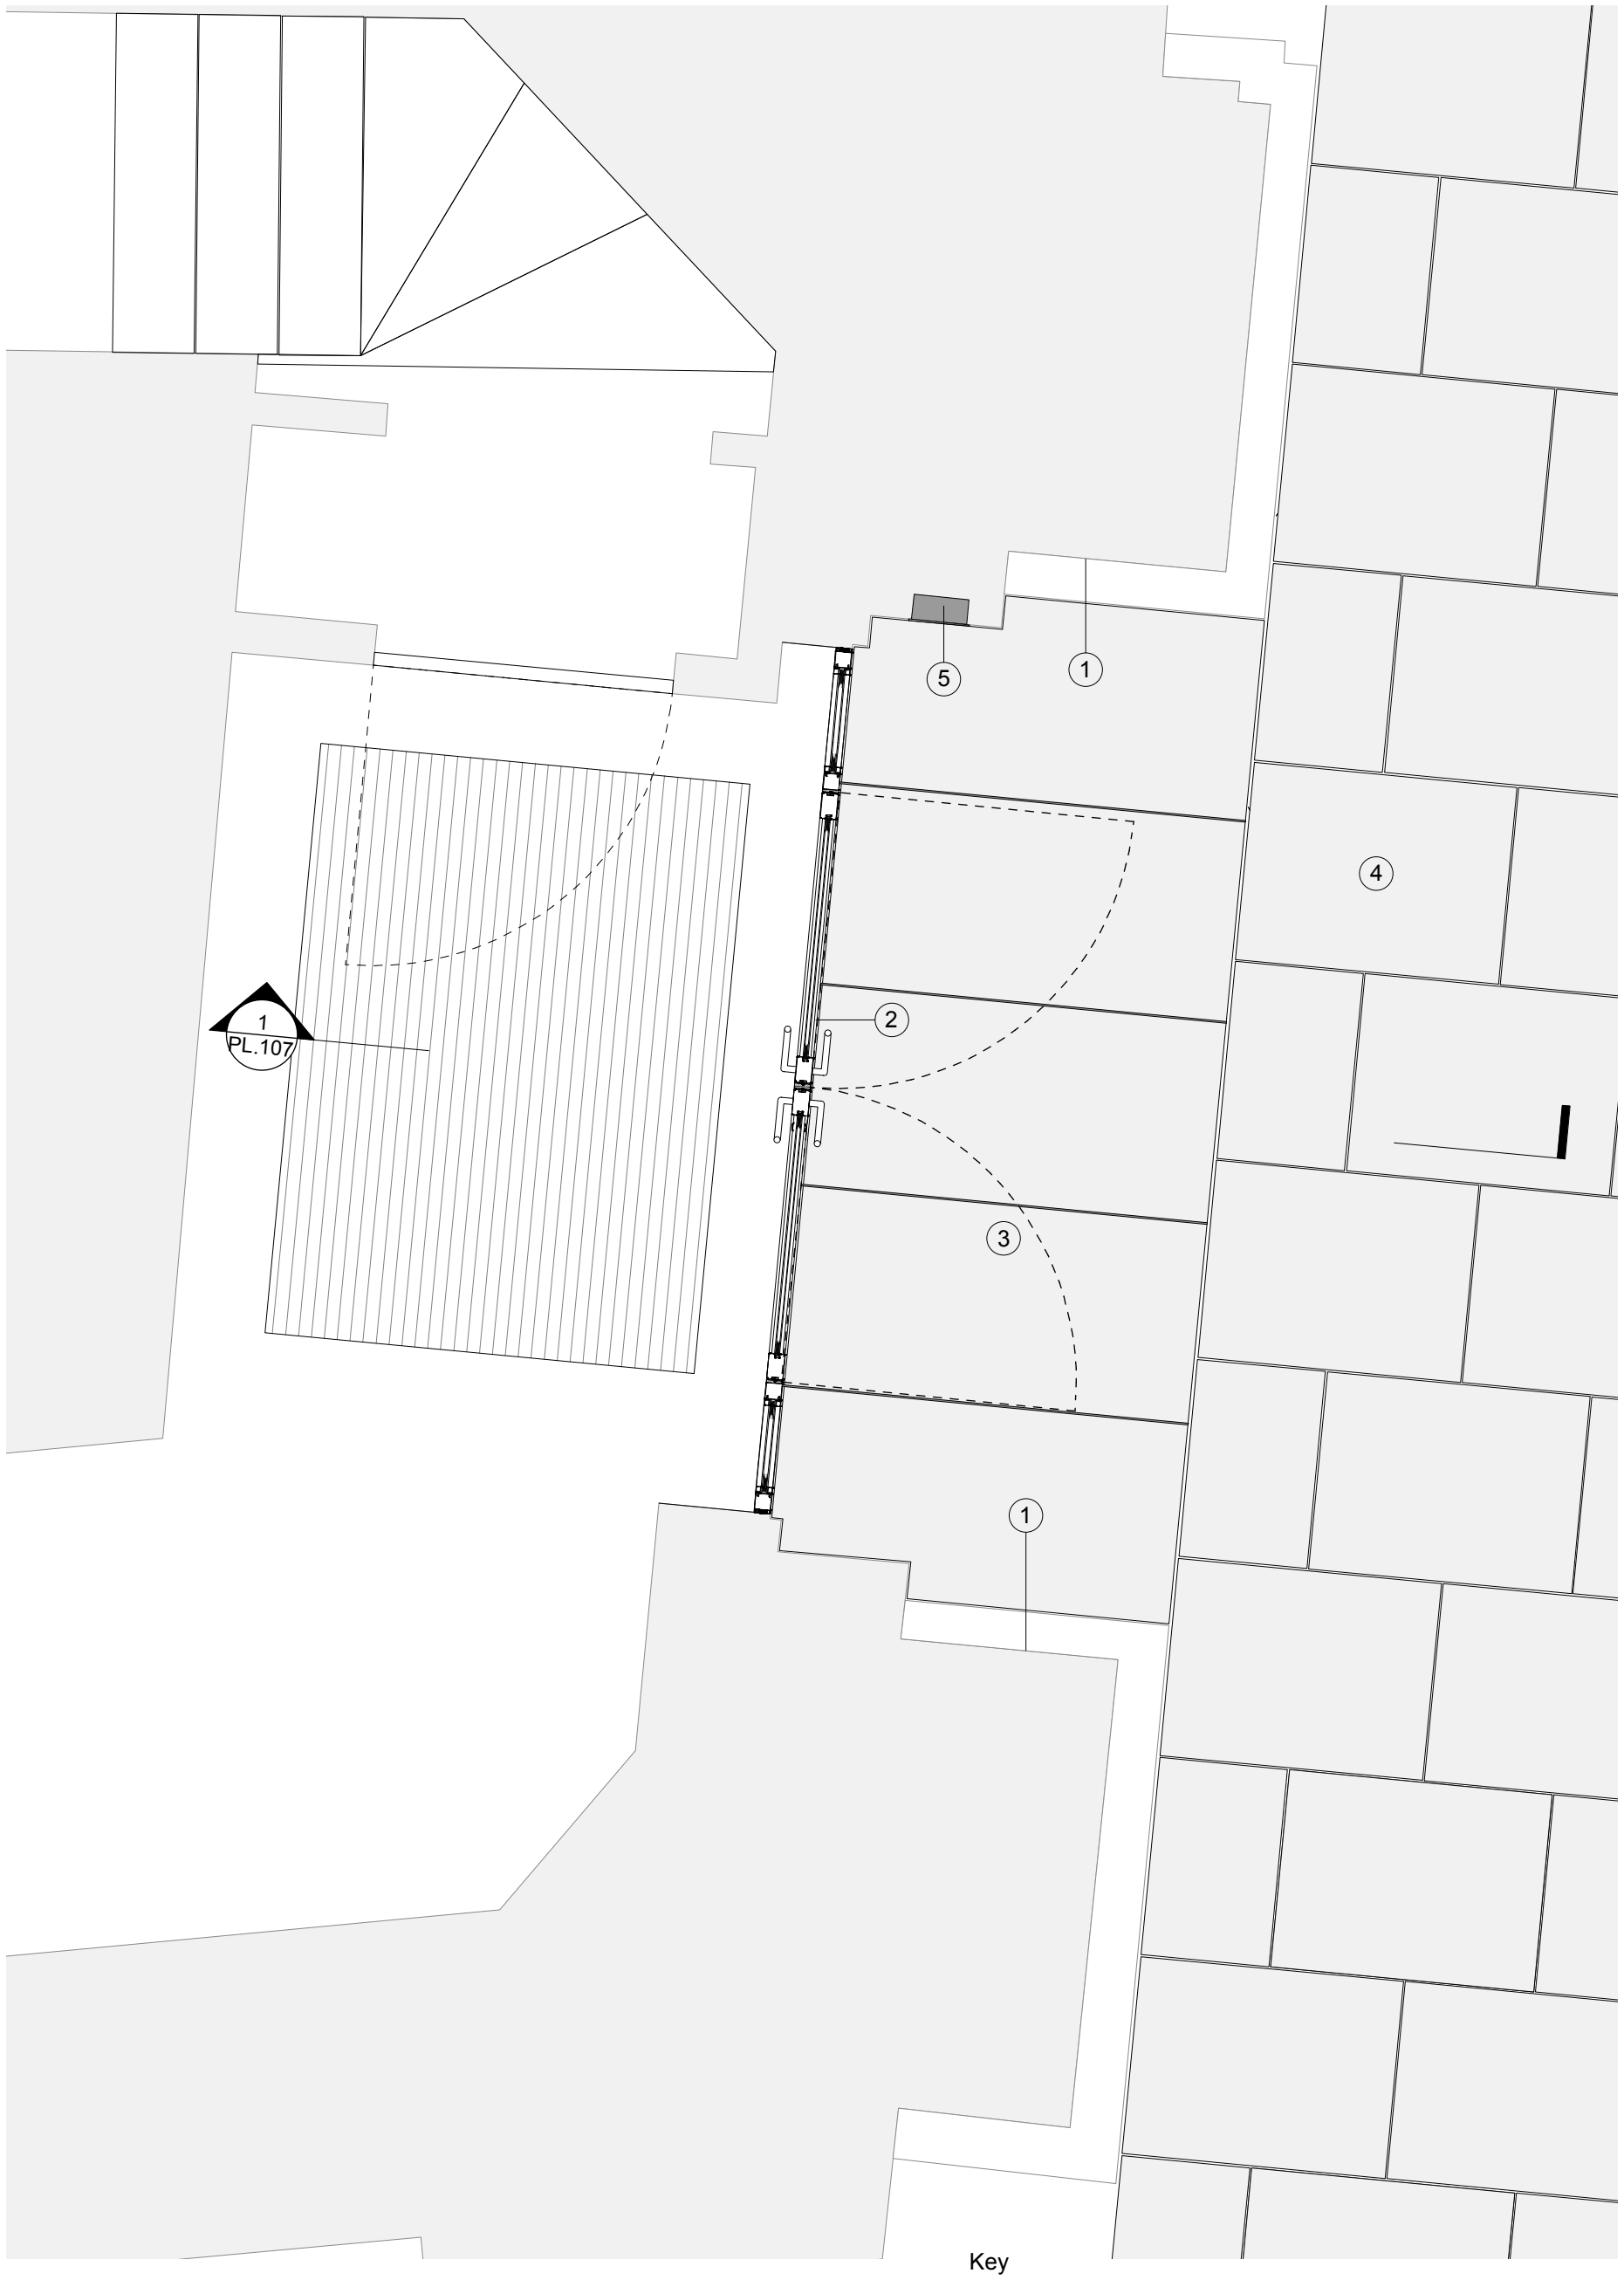


1 Entrance 01 - Stage Doors
Scale: 1:20

Key

1. Original unadorned rusticated stonemasonry facade.
2. Modern glass and aluminium double doors with fixed sidelights. Aluminium framing members are powder-coated mid-grey.
3. Original yorkstone paving
4. Original yorkstone threshold paving
5. Modern recessed entry panel.

Revisions

P1	Issued for Planning	04.02.2019
P2	Issued for Planning, key revised as as planning consultant comments	04.04.2019

Hutchison Kivotos Architects 2 Whites Grounds London SE1 3LA 020 7403 7323 email: info@hkarchitects.co.uk

PLANNING	Dwg. No. **316.PL.106**
Project: Manchester Royal Exchange	Drawing title: Existing Plan detail - Entrance 01
Client: BVK	Scale 1:20 @ A3 Rev P2
	Drawn by JJ Date Jan/19

Do not scale. All dimensions to be confirmed on site.
Information contained in this drawing is the sole copyright of Hutchison Kivotos Architects Ltd. and is not to be reproduced without permission.