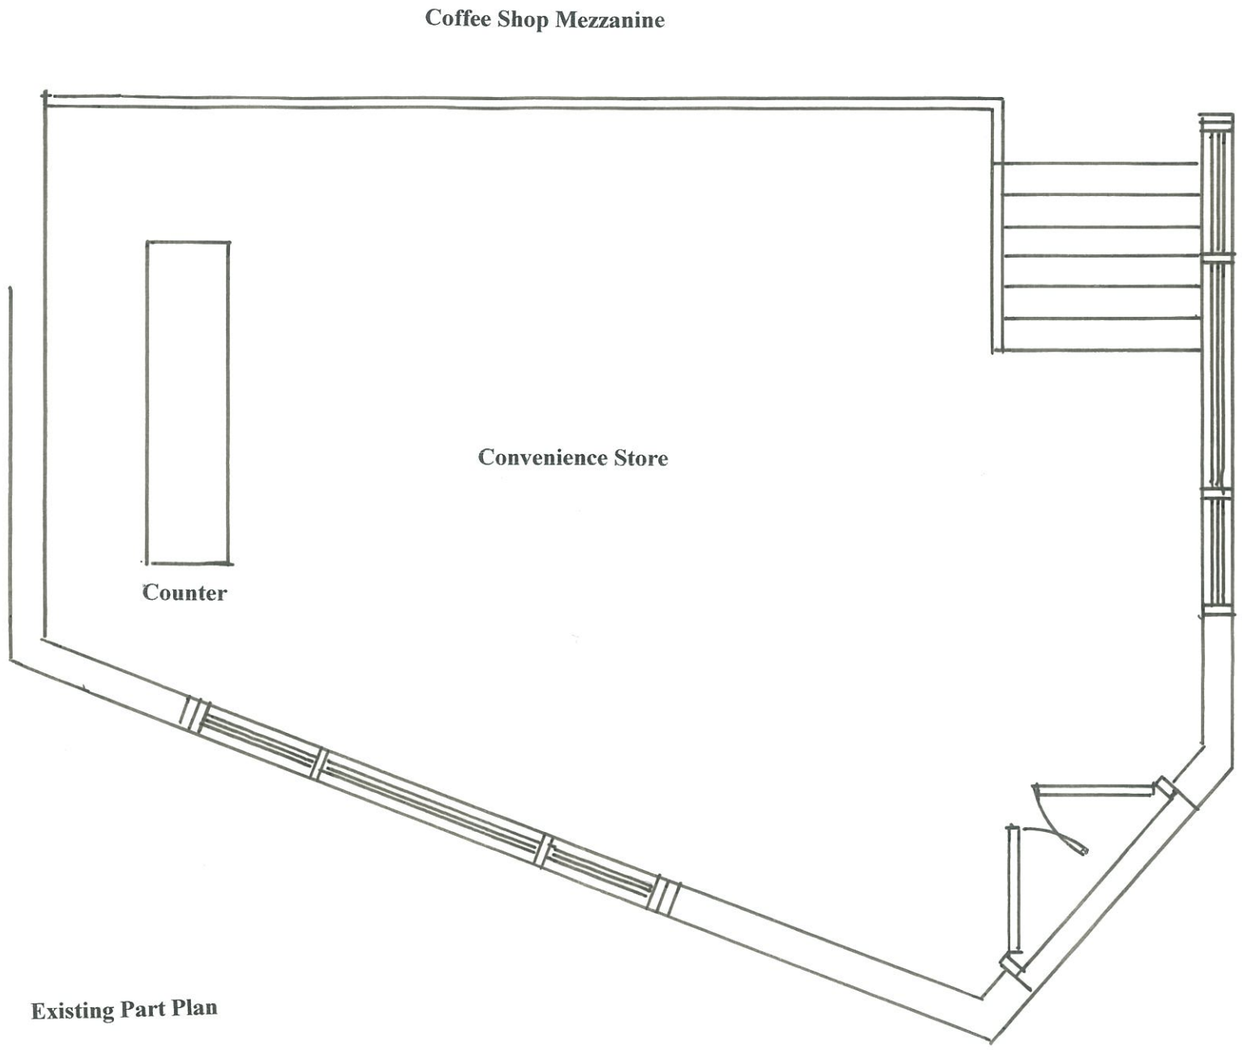


Existing Part Plan

0 500 1000 2000 3000 4000

0 500 1000 2000 3000 4000

Drawing No. EN 02-04-19A	Scale: 1:50 @ A3 Date: 11.04.19	Revision: 1

Des Ager Design and Planning Consultant

33 Charterhouse Road, Godalming, Surrey GU7 2AG
T: 01483 800417
M: 07836 558370
desmondager@gmail.com

Project Title:

EXISTING PART PLAN
ELEVATION + SECTION

Site Address:

ALAM CONVENIENCE STORE
8 FAIRFIELD STREET
MANCHESTER M1 3GF

Notes:

INSTALLATION OF AN AUTOMATED TELLER MACHINE (ATM)

Client:

Euronet®
WORLDWIDE