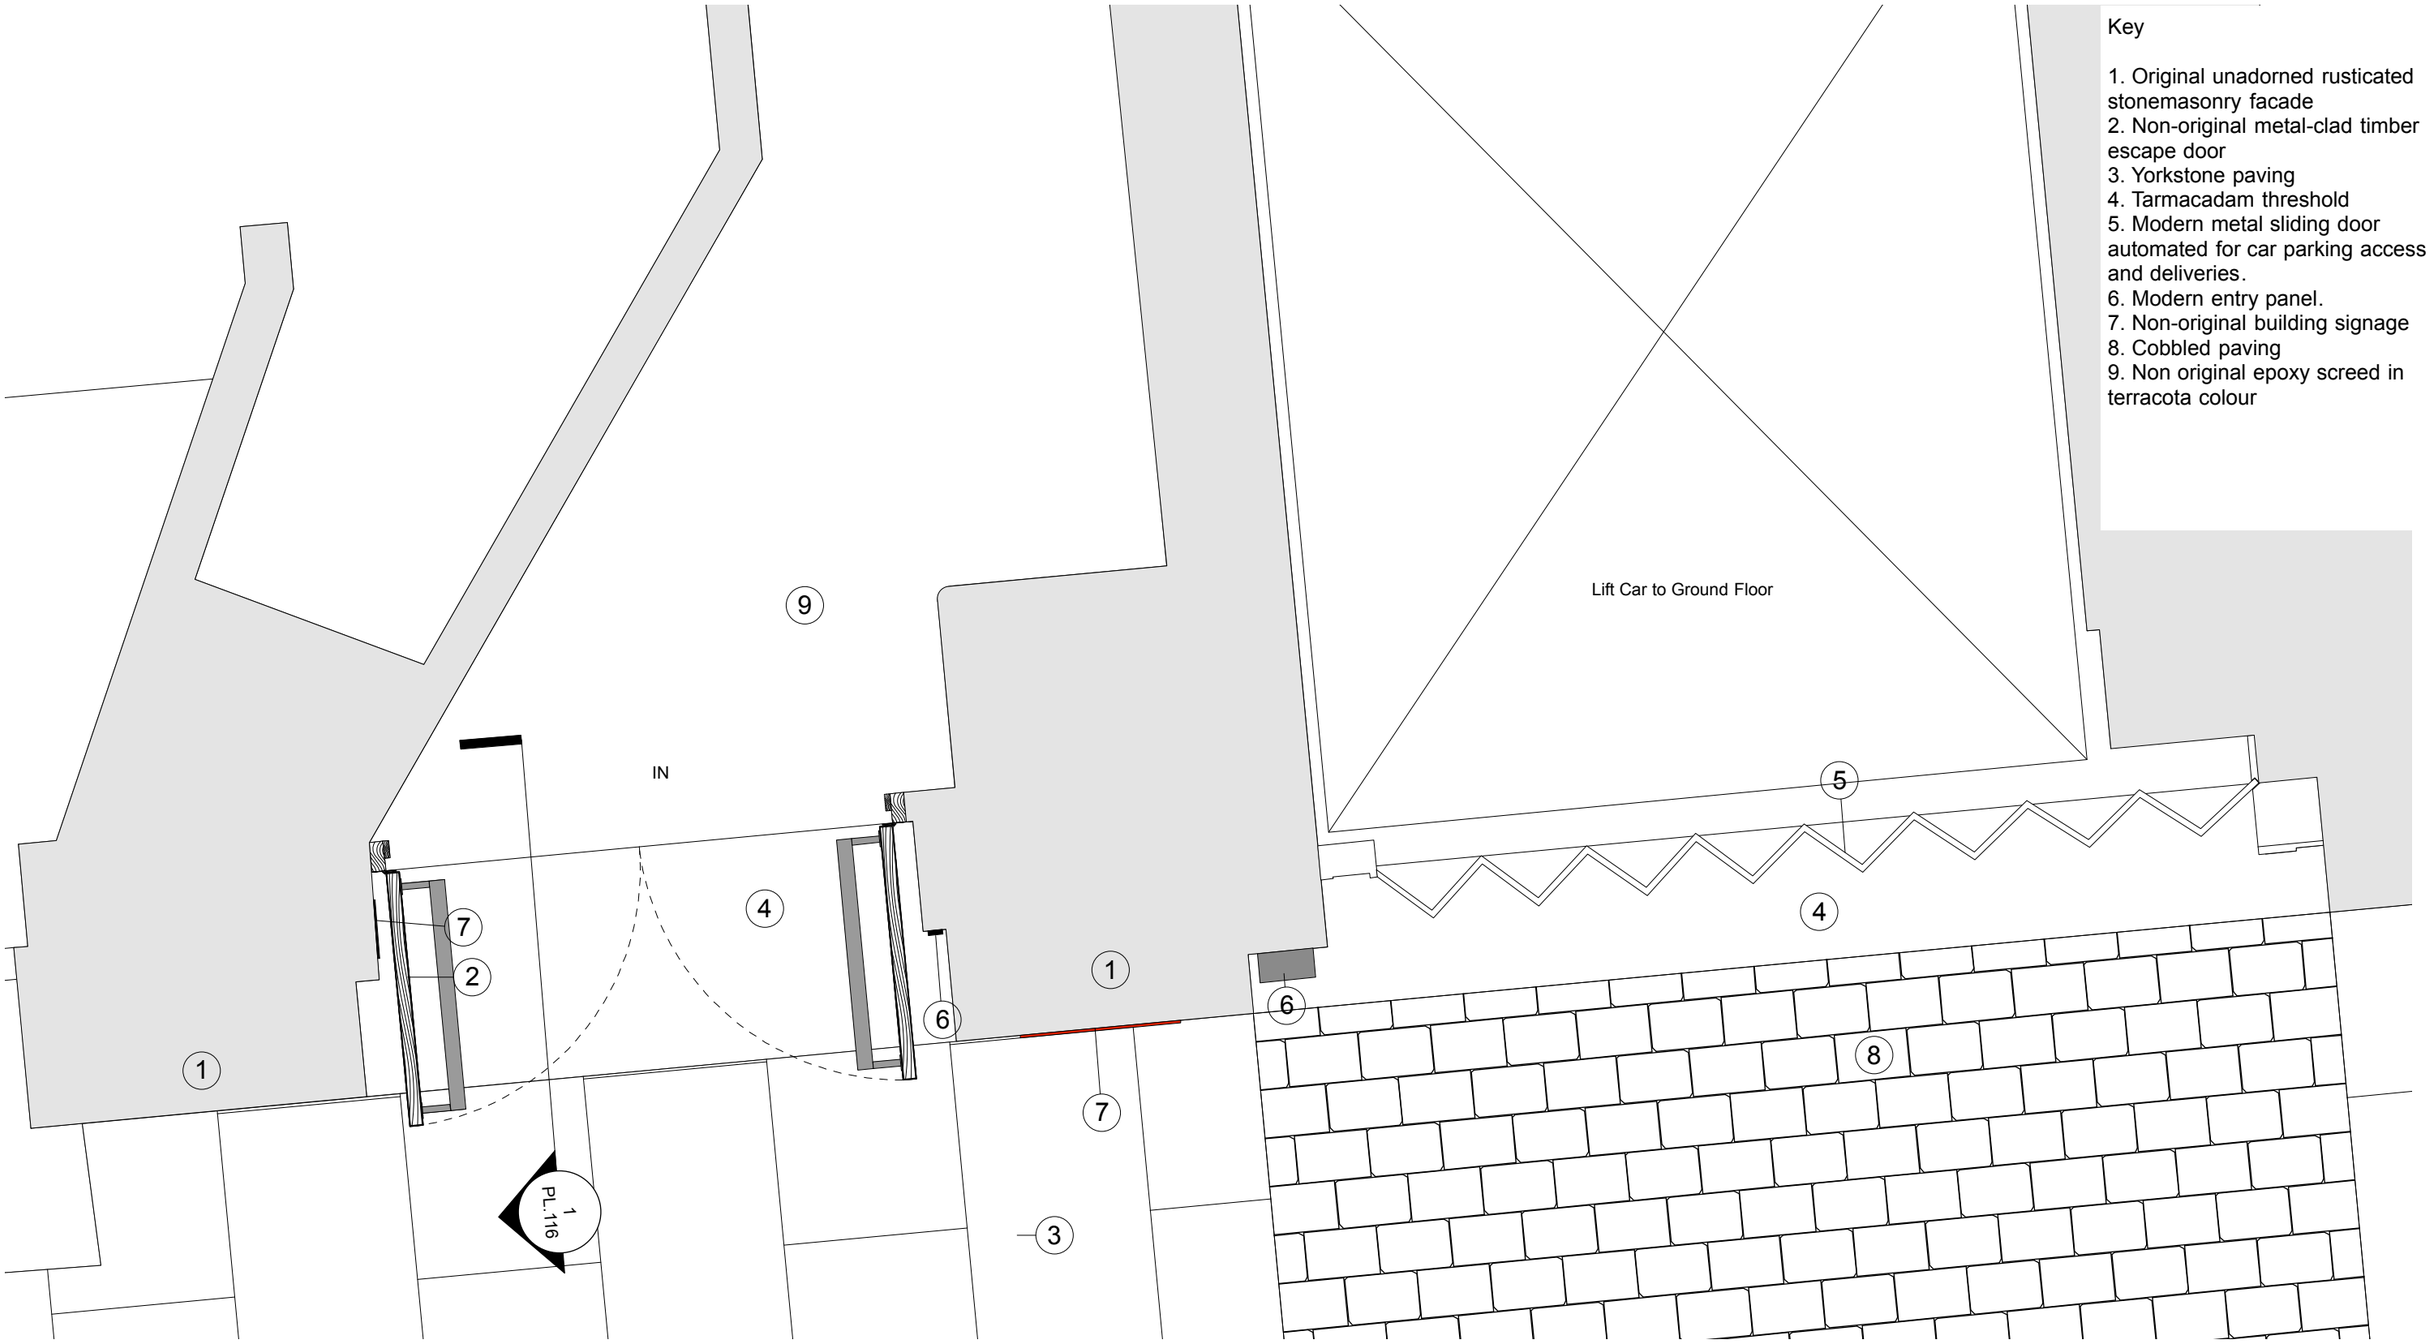


Key

1. Original unadorned rusticated stonemasonry facade
2. Non-original metal-clad timber escape door
3. Yorkstone paving
4. Tarmacadam threshold
5. Modern metal sliding door automated for car parking access and deliveries.
6. Modern entry panel.
7. Non-original building signage
8. Cobbled paving
9. Non original epoxy screed in terracota colour

1 Entrance 4 and 5 - Old Bank Street
Scale: 1:20

Revisions

P1	Issued for Planning	04.02.2019
P2	Issued for Planning, key revised as planning consultant comments	04.04.2019

Hutchison Kivotos Architects 2 Whites Grounds London SE1 3LA 020 7403 7323 email: info@hkarchitects.co.uk

N

PLANNING	**Dwg. No.**	**316.PL.115**
Project Manchester Royal Exchange	**Drawing title** Existing plan detail - Entrances 4 and 5	
Client BVK	**Scale** 1:20 @ A3	**Rev** P2
	Drawn by VL	**Date** Jan/19

Do not scale. All dimensions to be confirmed on site.
Information contained in this drawing is the sole copyright of Hutchison Kivotos Architects Ltd. and is not to be reproduced without permission.