
Notes:

This drawing is the sole copyright of MDA Ltd and reproduction in any form is forbidden unless permission is obtained in writing.

Do not scale from this drawing. Any descrepancies on site should be brought to the attention of MDA Ltd.


Work and materials must comply with the current building regulations and codes of practice and be read in conjunction with building specifications and other sub-contractors information. All materials are to be installed in strict accordance with the recommendations of the manufacturers.

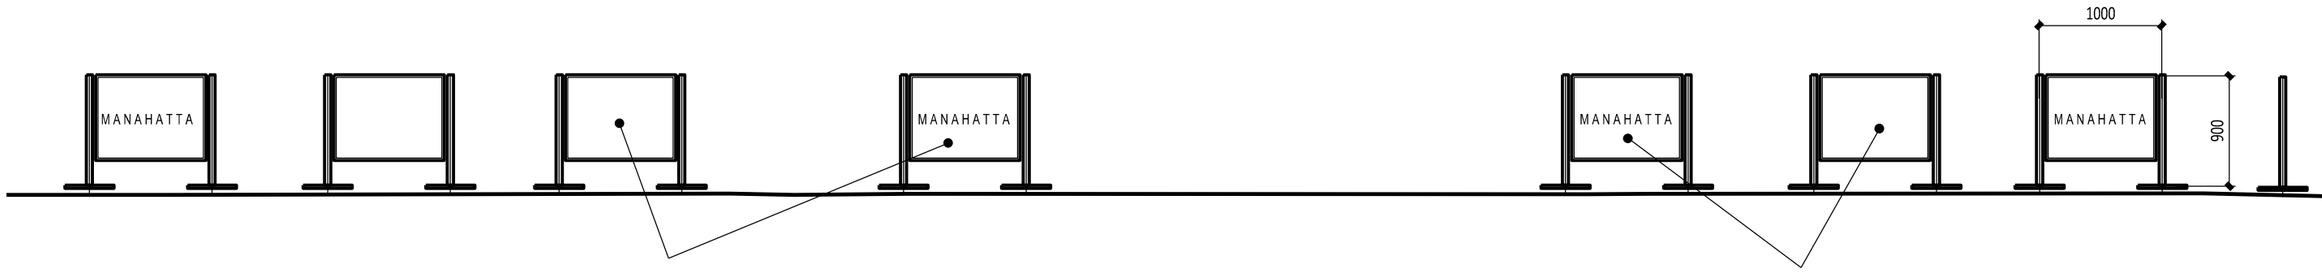

PAVEMENT AREA ELEVATION 1:50

8 NUMBER -
900mm HIGH X 1000MM WIDE
BLACK FABRIC BARRIERS WITH
GOLD MANAHATTA LETTERING
(4 NUMBER ONLY) SUPPORTED
BY STAINLESS STEEL ROUND POSTS

8 NUMBER -
900mm HIGH X 1000MM WIDE
BLACK FABRIC BARRIERS WITH
GOLD MANAHATTA LETTERING
(4 NUMBER ONLY) SUPPORTED
BY STAINLESS STEEL ROUND POSTS

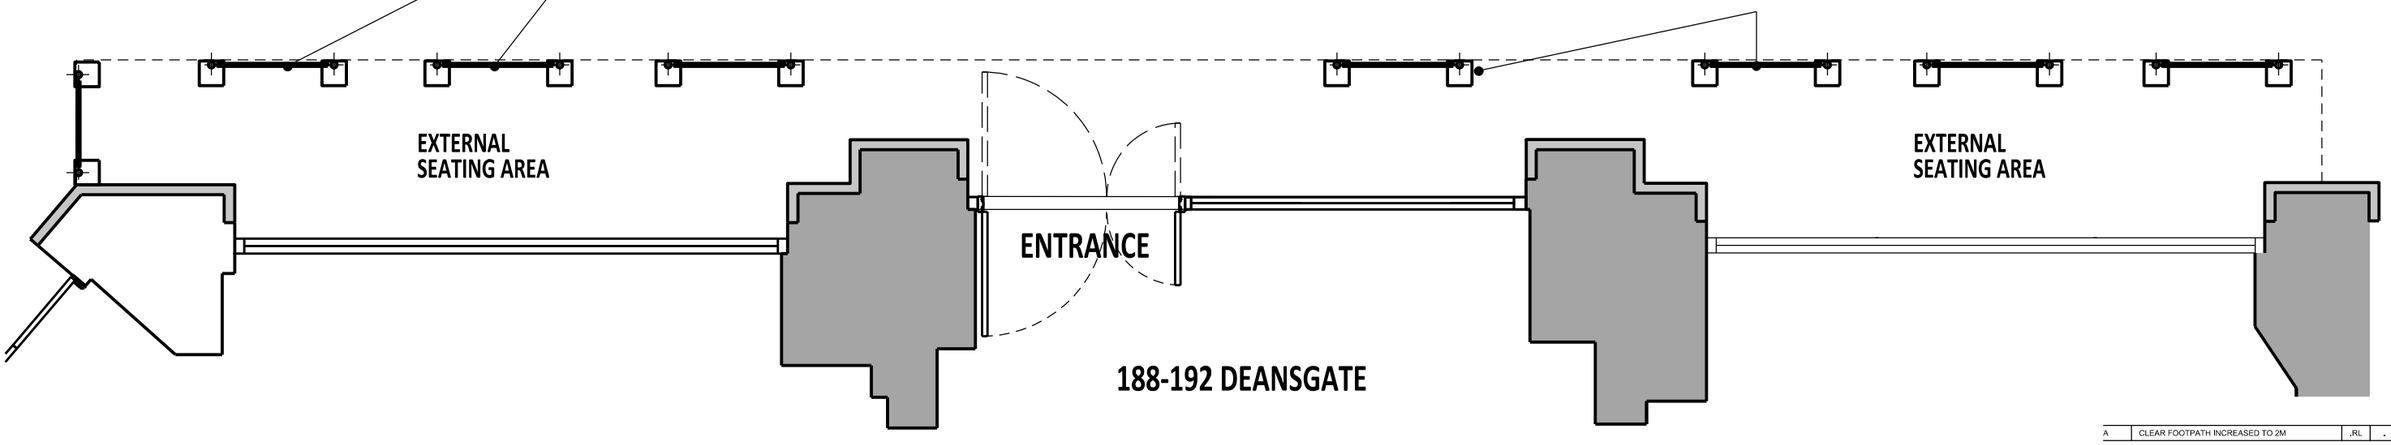

PAVEMENT AREA PLAN 1:50

Rev	Description	By	Chkd	Date
A	CLEAR FOOTPATH INCREASED TO 2M	.RL	.	21.03.19

Client

ARC INSPIRATIONS LTD

Project Title

MANAHATTA
188-192 DEANSGATE
MANCHESTER

Drawing Title

EXTERNAL SEATING AREA
EXTERNAL BARRIER PROPOSALS

MDA MOWBRAY™ DESIGN ARCHITECTS

The Coach House
Royal Oak Yard
Ripon HG4 1PB

info@mda-ltd.com
+44 (0)1765 538 770
www.mda-ltd.com

Scale	Size	Date	Drawn	Checked
1:1250	A3	JAN 19	AB	RL

Status

LEGAL

MDA Job No	Number	Rev
2104	3058-2	A