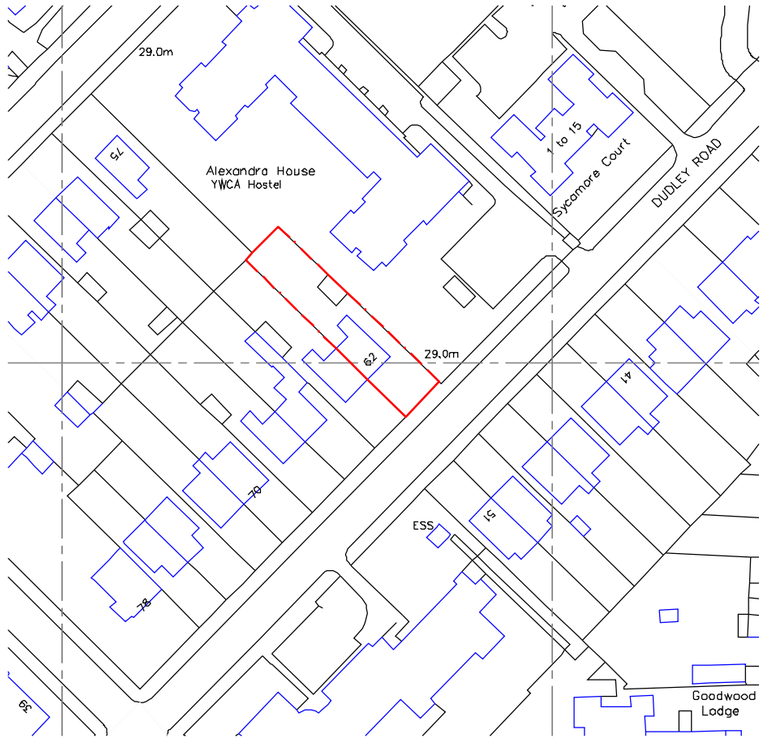


# LOCATION PLAN

Rev : ..  Date: SEP 2018

PROJECT: 62 DUDLEY ROAD, MANCHESTER,

TITLE: LOCATION PLAN

Scale: 1:1250
Date: NOV 2018
Dwg. No: 05

| REV | DATE | DISCRIPTION |
|---|---|---|
| | | |

Arch Designs. Tel: 07910600970

Project.62 DUDLEY ROAD.