PURPOSE OF ISSUE	PLANNING

Do not scale from this drawing. All information should be checked by the contractor on site before commencing work. Any discreprencies should be reported to the architect immediately. All rights are reserved and are not transferable. Unauthorised reproductions of this drawing are not permitted.

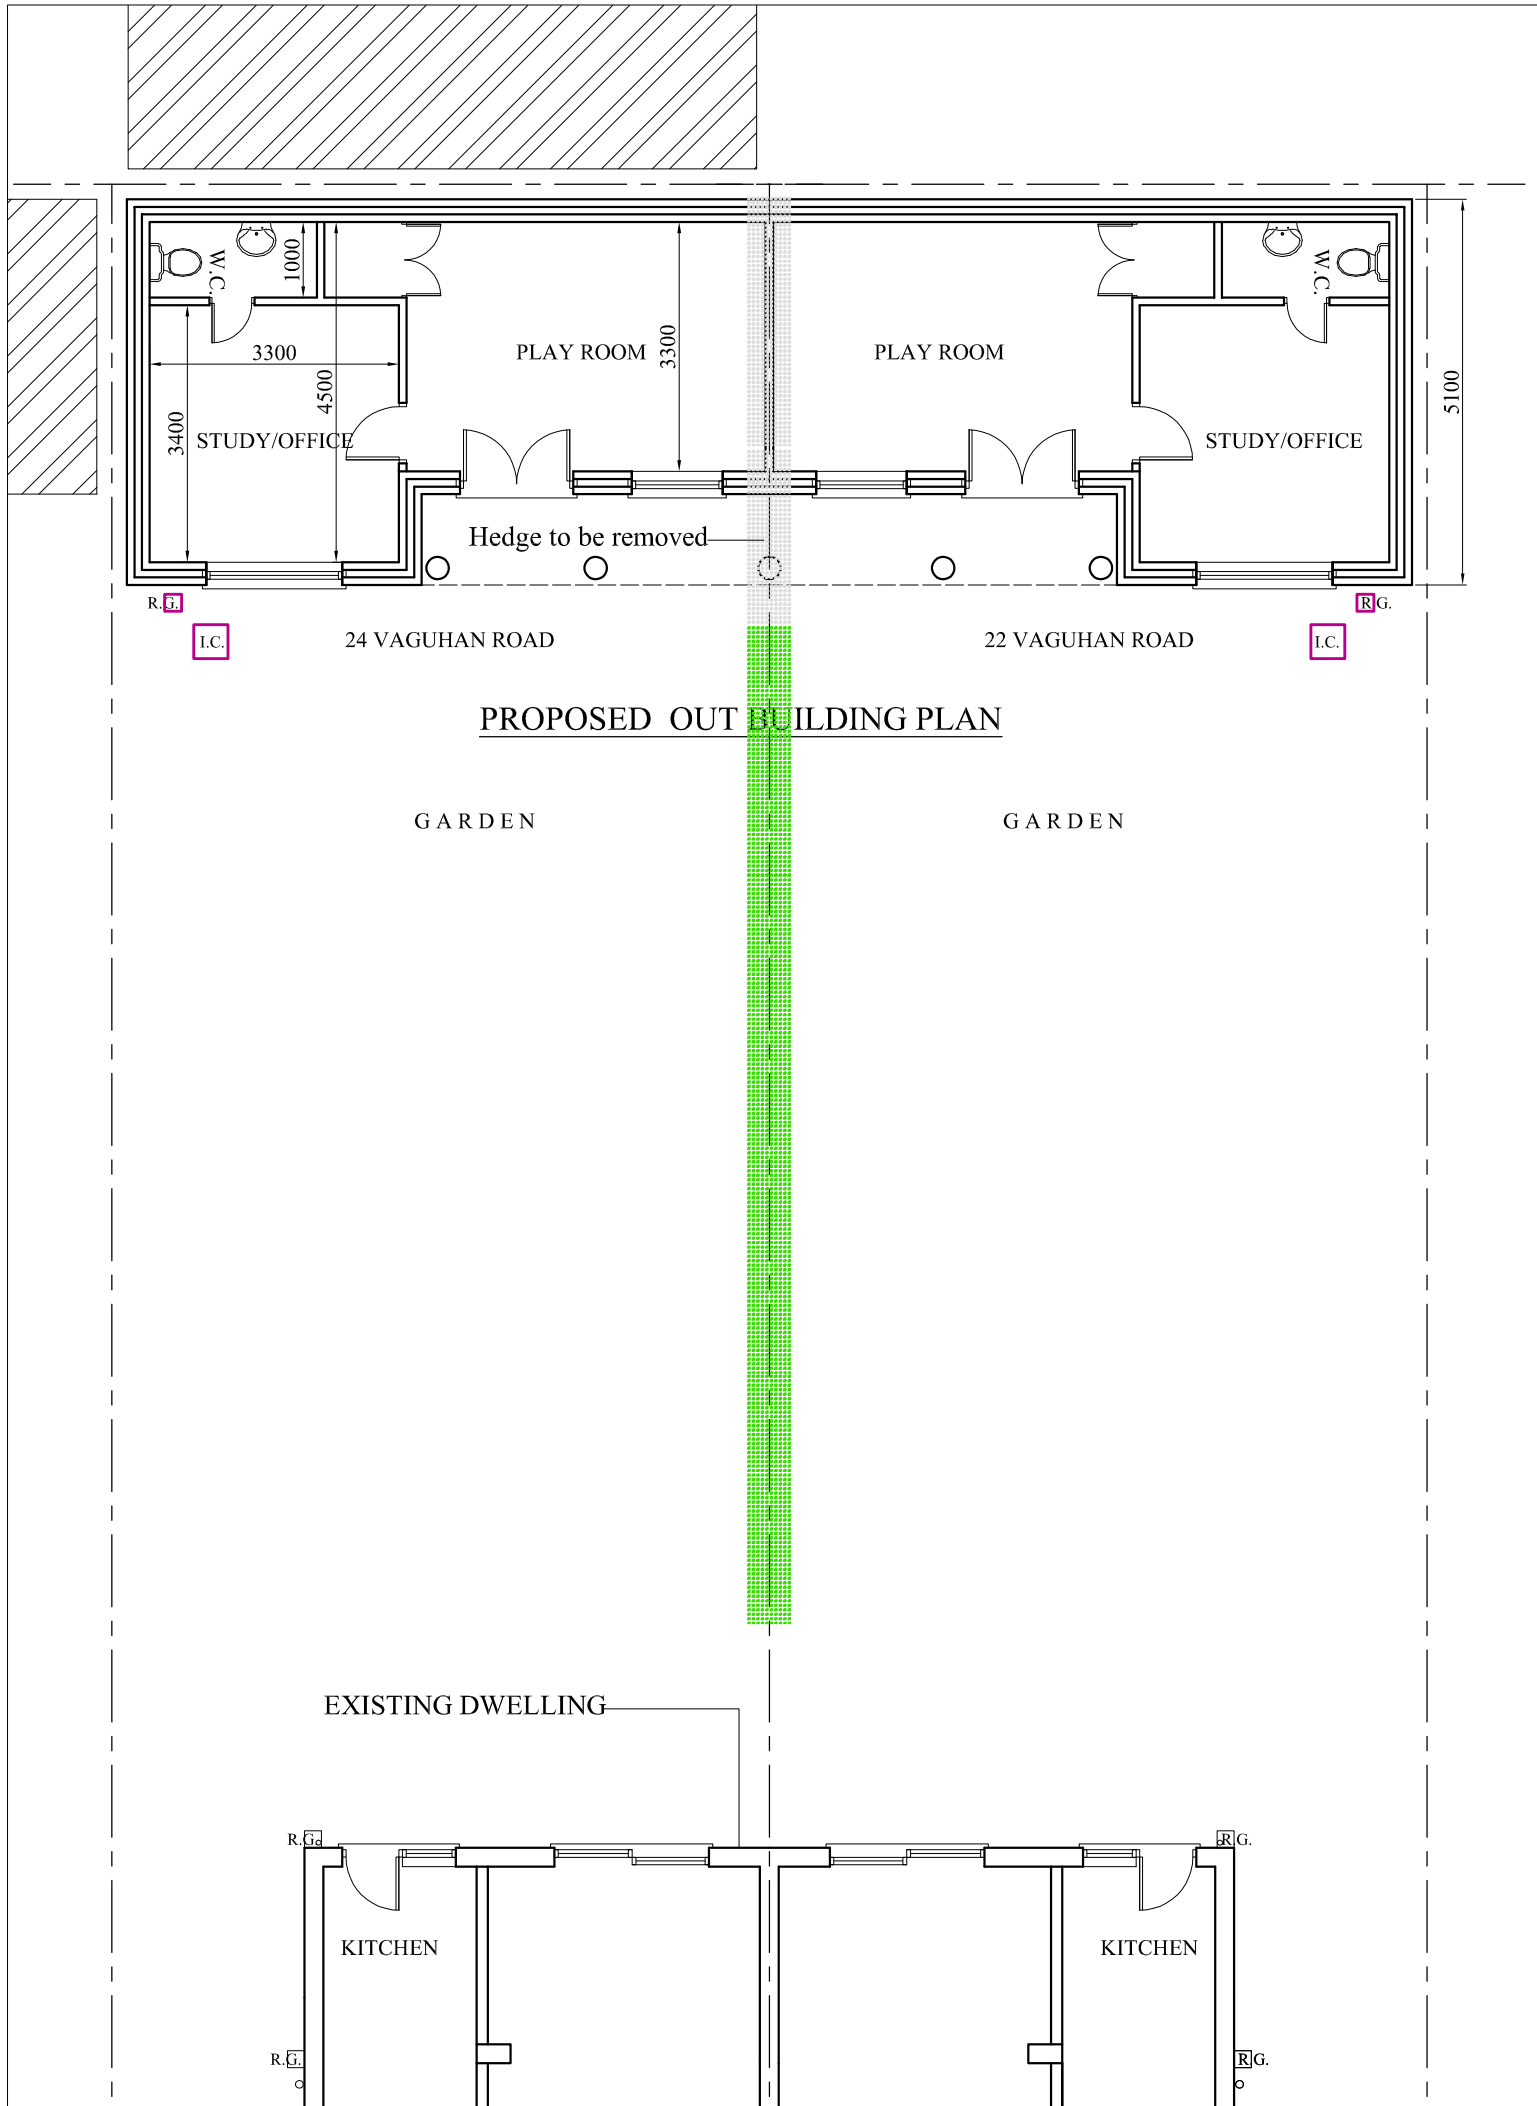

PROPOSED OUT BUILDING PLAN

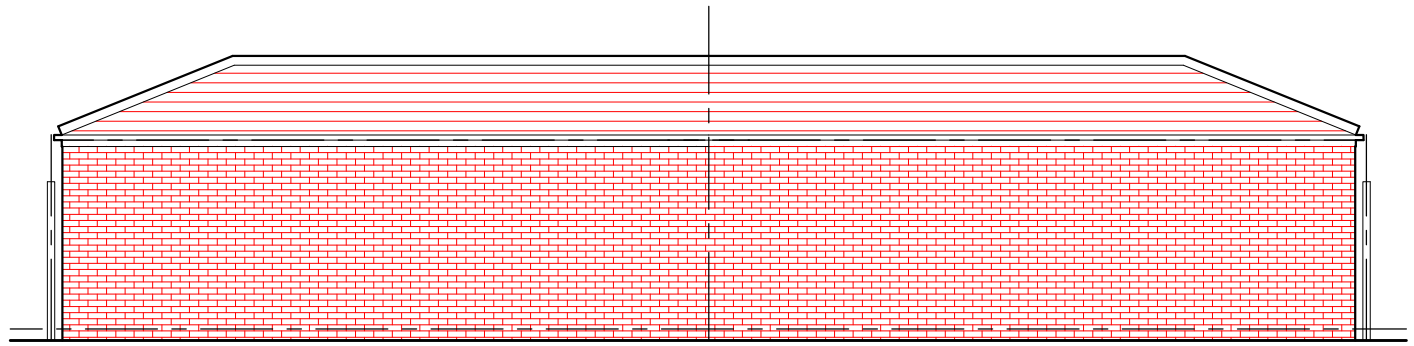

OUTBUILDING REAR ELEVATION

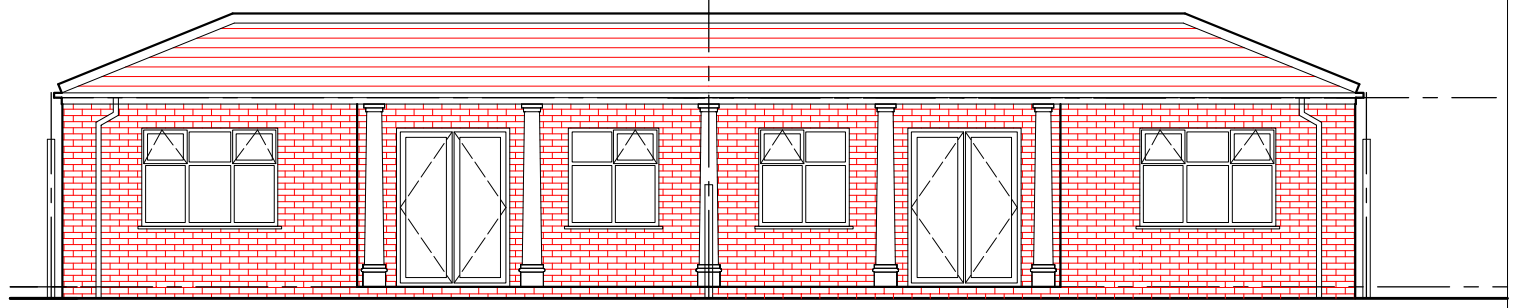

OUTBUILDING FRONT ELEVATION

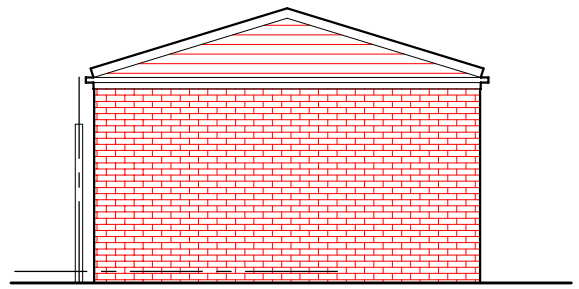

OUTBUILDING SIDE ELEVATION

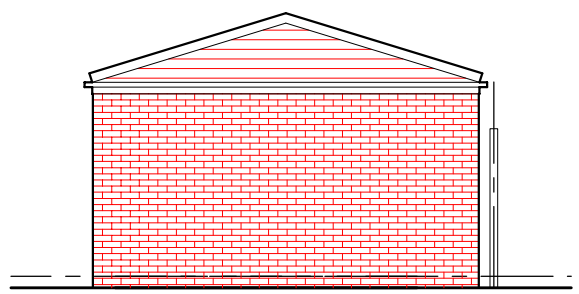

OUTBUILDING SIDE ELEVATION

PROJECT
22, 24 Vaughan Road,
Chorlton M21 0YL

CLIENT
Dr. H Ahmed & Mrs. A Ahmed

DRAWING TITLE
Outbuilding Plan

JOB No	DRAWING No
-	NA-P01

SCALE	DATE	REVISION
1:100@A3	Mar. 2019	-

t: 0782 895 3405
e: niamat@hotmail.co.uk

na design