
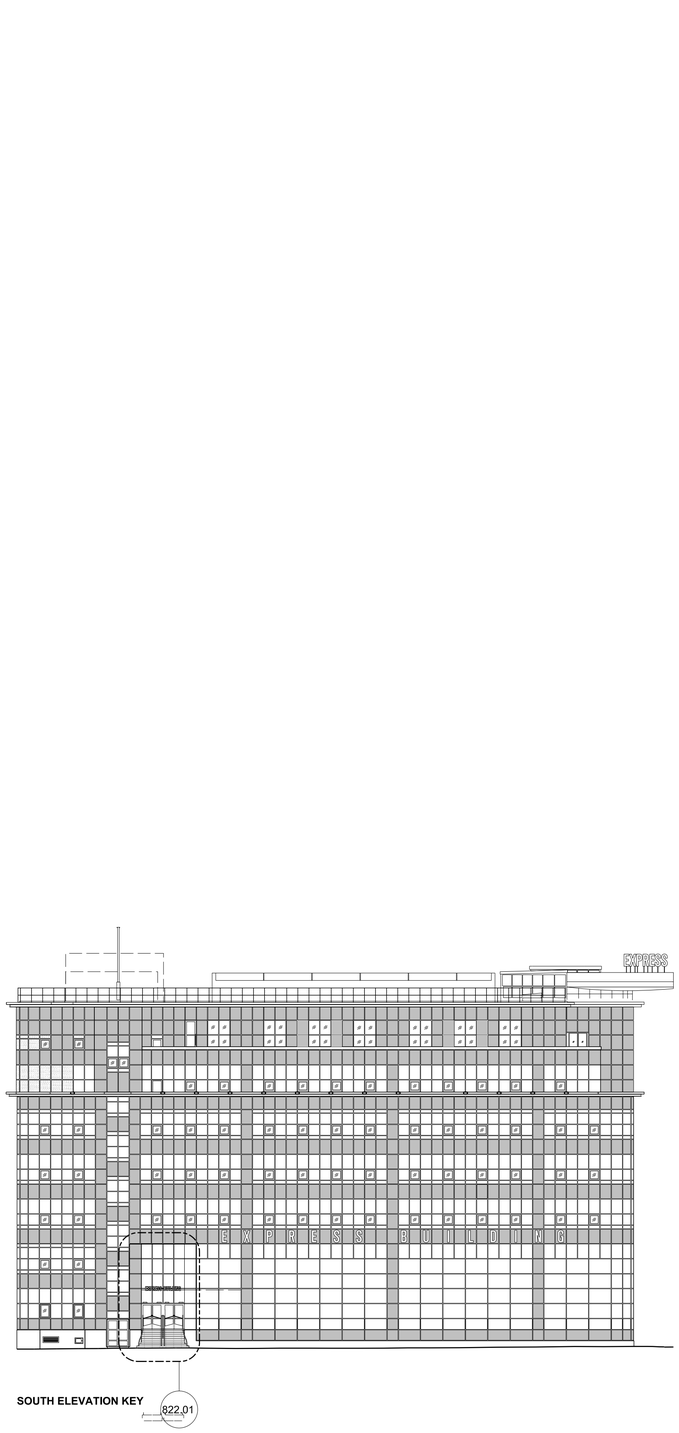


SOUTH ELEVATION KEY

822.01

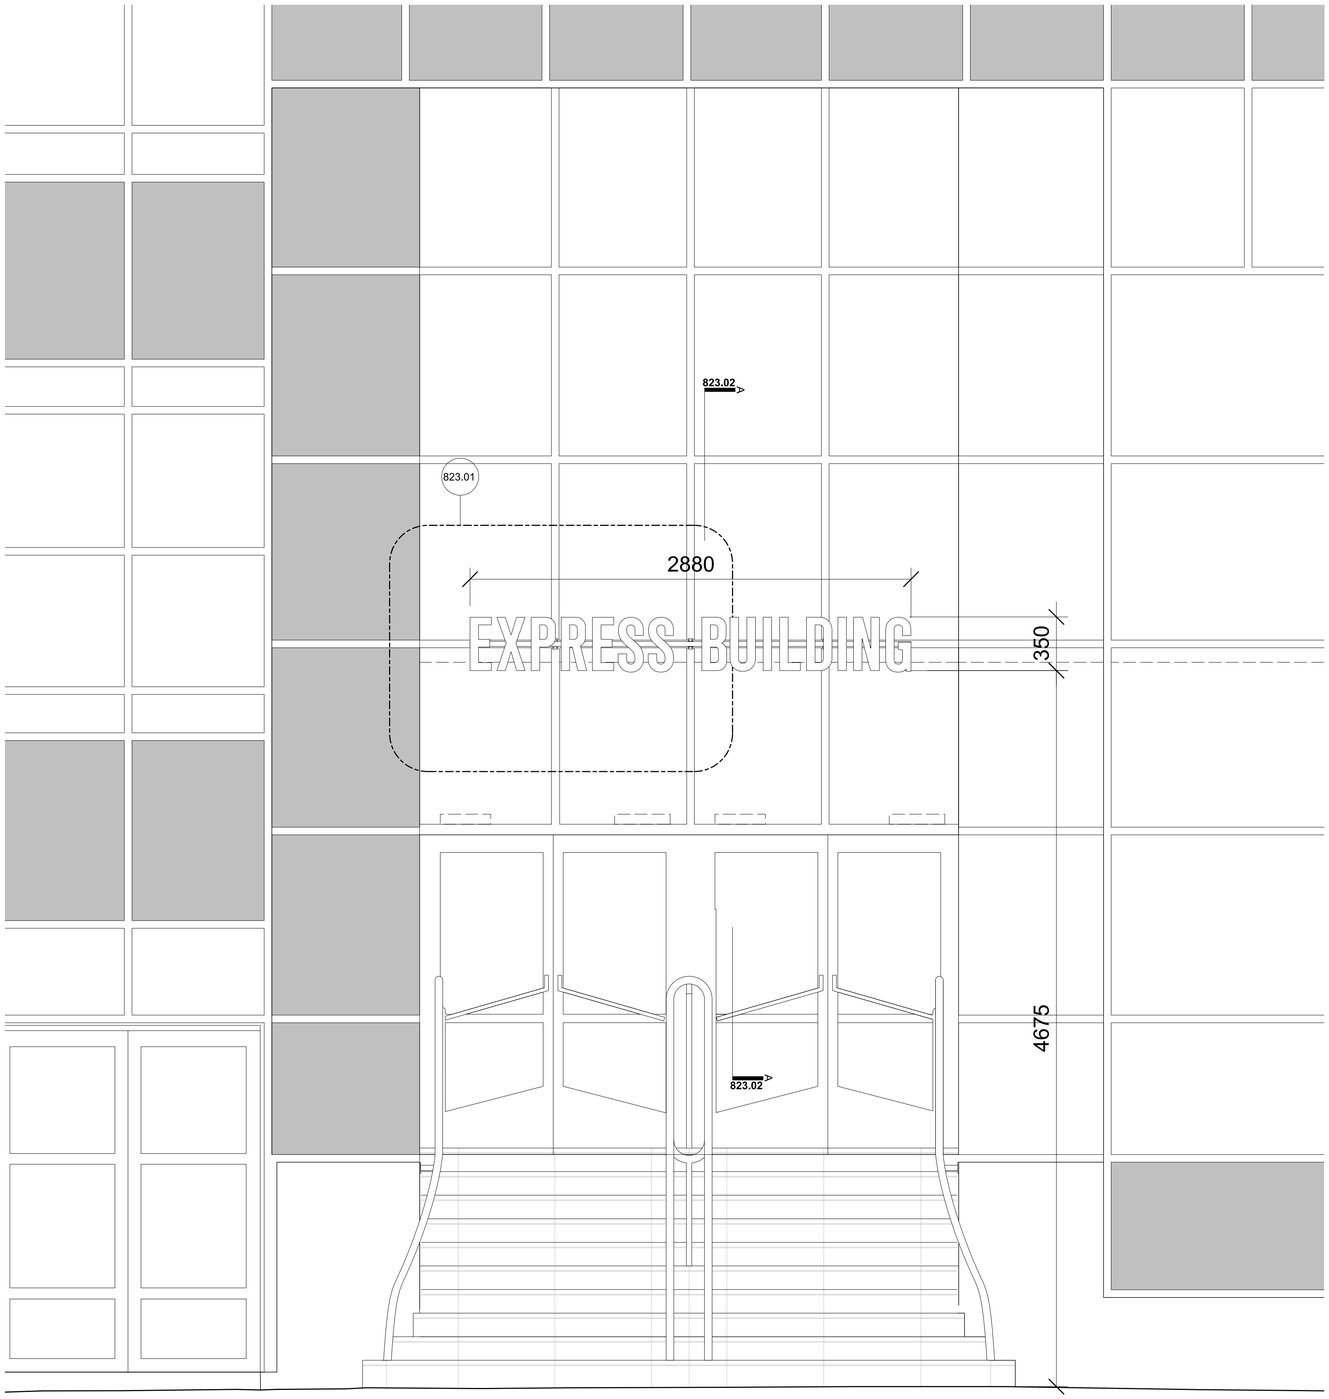

822.01 FRONT ELEVATION

REV.	DATE	DESCRIPTION	REV.	DATE	DESCRIPTION
-	04.09.2018	ISSUED FOR SIGNAGE PLANNING APPLICATION			
A	13.09.2018	ISSUED FOR SIGNAGE PLANNING APPLICATION			
B	25.01.2019	ISSUED FOR SIGNAGE PLANNING APPLICATION			

NOTES:

1. ALL DIMENSIONS IN MM UNLESS OTHERWISE STATED
2. THIS DRAWING IS TO BE READ IN CONJUNCTION WITH ALL RELEVANT CONTRACT DOCUMENTS
3. THIS DRAWING IS TO BE READ IN CONJUNCTION WITH ALL ENGINEERS DRAWINGS
4. DO NOT SCALE FROM THIS DRAWING
5. REPORT ANY ERRORS, CONTRADICTIONS, & OMISSIONS TO THE ARCHITECT AS SOON AS POSSIBLE
6. WHEN THIS DRAWINGS IS ISSUED IN .DWG FORMAT IT IS AN UNCONTROLLED VERSION ISSUED TO ENABLE THE RECIPIENT TO PREPARE THEIR OWN DRAWINGS FOR WHICH THEY ARE SOLEY RESPONSIBLE. IT IS BASED ON BACKGROUND INFORMATION CURRENT AT TIME OF ISSUE. BEN ADAMS ARCHITECTS ACCEPTS NO LIABILITY FOR ANY SUCH ALTERATIONS OR ADDITIONS TO OR DISCREPANCIES ARISING OUT OF CHANGES TO SUCH BACKGROUND INFORMATION WHICH OCCUR AFTER IT IS ISSUED BY BEN ADAMS ARCHITECTS.

KEY:

Ben Adams Architects

Third Floor
99 Southwark Street
London SE1 0JF

T 020 7633 0000
benadamsarchitects.co.uk
info@benadamsarchitects.co.uk

JOB NO:	16-100
SCALE:	1:20 @ A1
STAGE:	RIBA STAGE 4

DRAWING NAME: **PROPOSED EXTERNAL SIGNAGE - GREAT ANCOATS ST ENTRANCE - ELEVATION**

PROJECT NAME: **EXPRESS BUILDING, MANCHESTER**

DRAWING NO: **A822/B**