
33 Sandhurst Ave
M20 1ED
Proposed Elevations.
Drawing No 5.

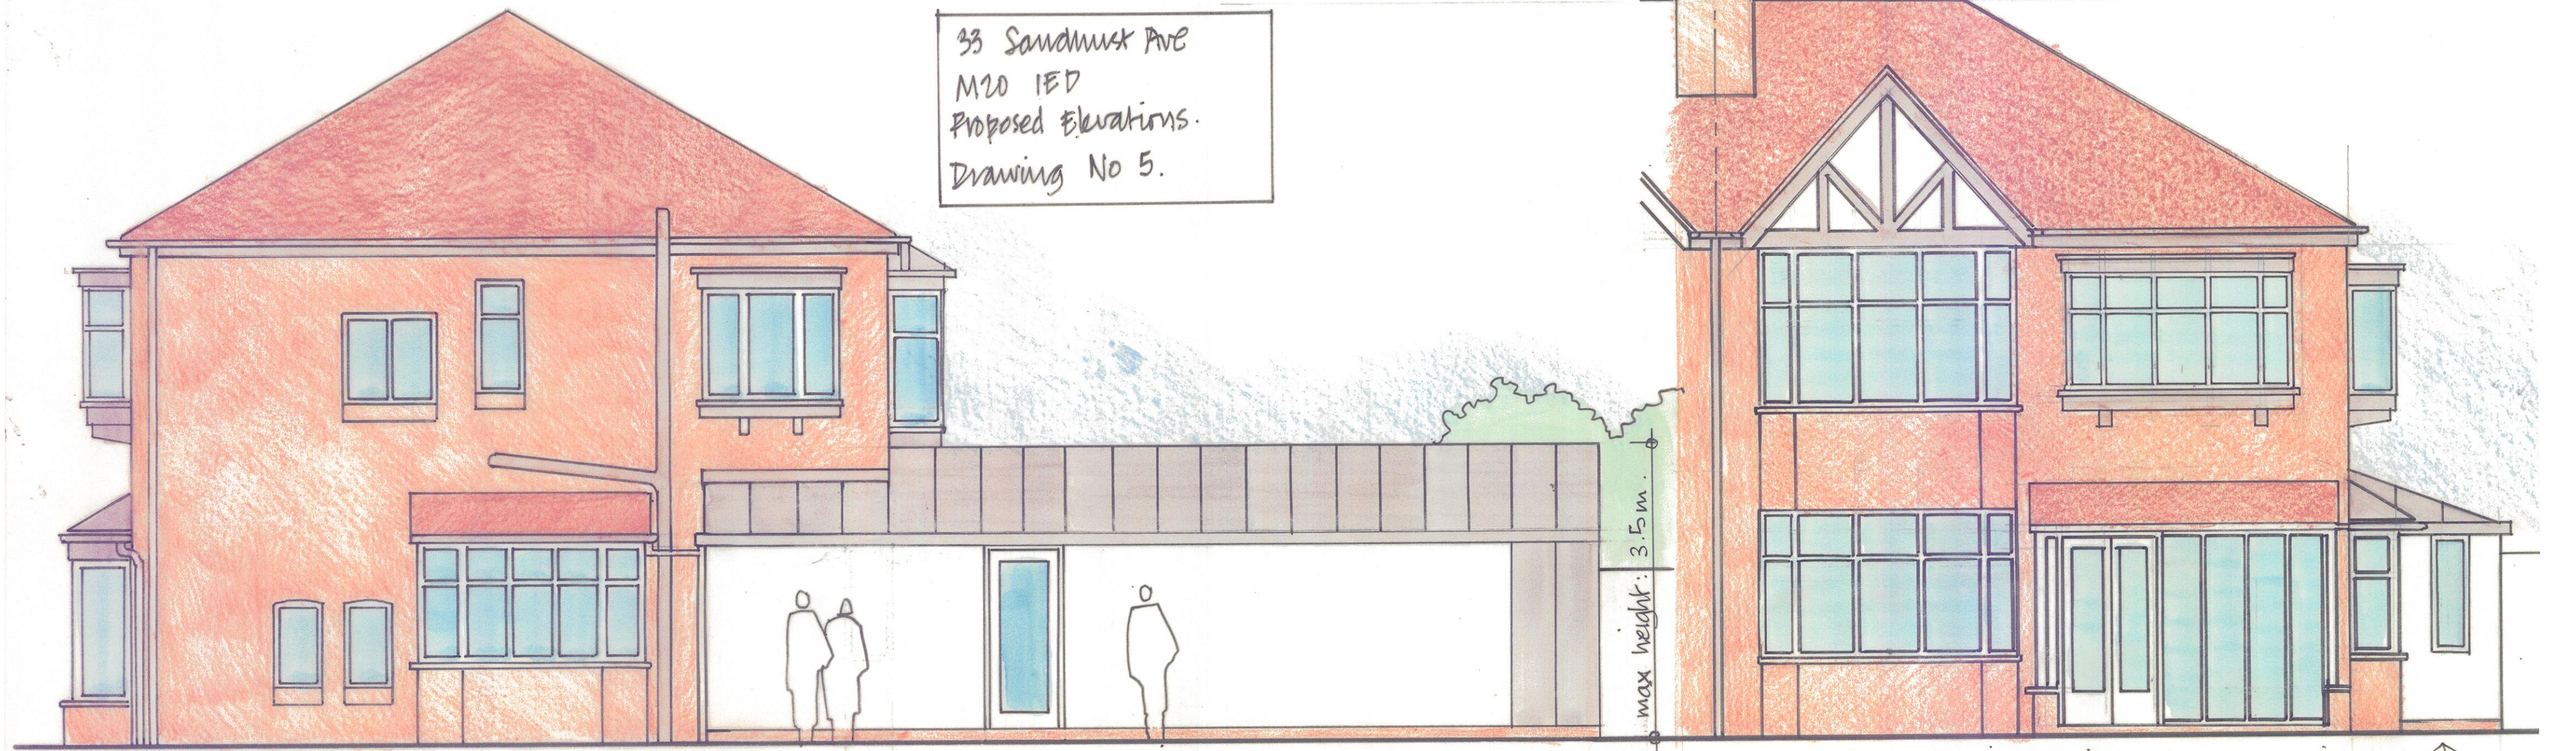


North Elevation – white render and grey zinc sheet.


East elevation : white render to extension



West elevation : Clear glass folding screen, grey zinc sheeting. White render to existing wall at first floor

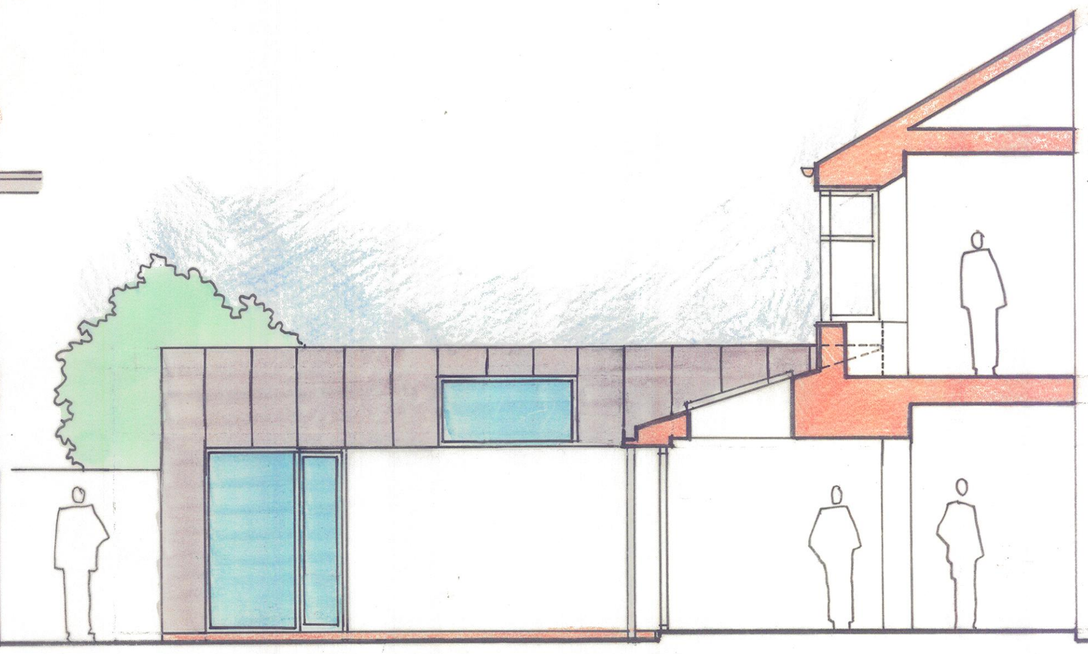

South elevation and section. White render & grey zinc.
Window frames black or dark grey aluminium.

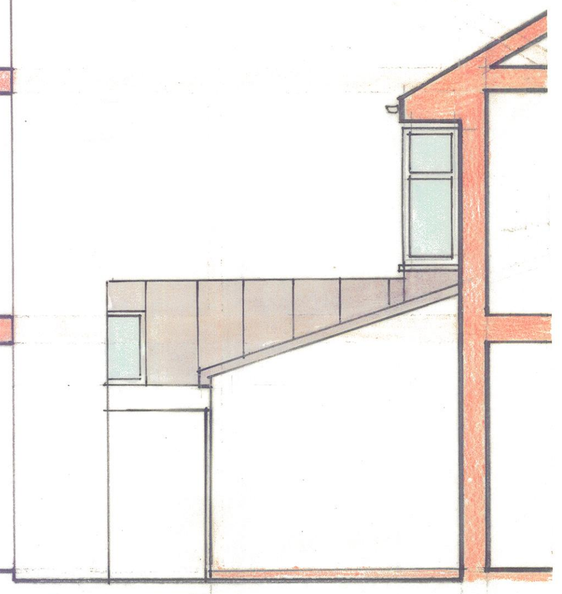

South elevation at end – facing no 31.

Proposed elevations: 1:50 @ A2

0 1 2 3 4 5 m