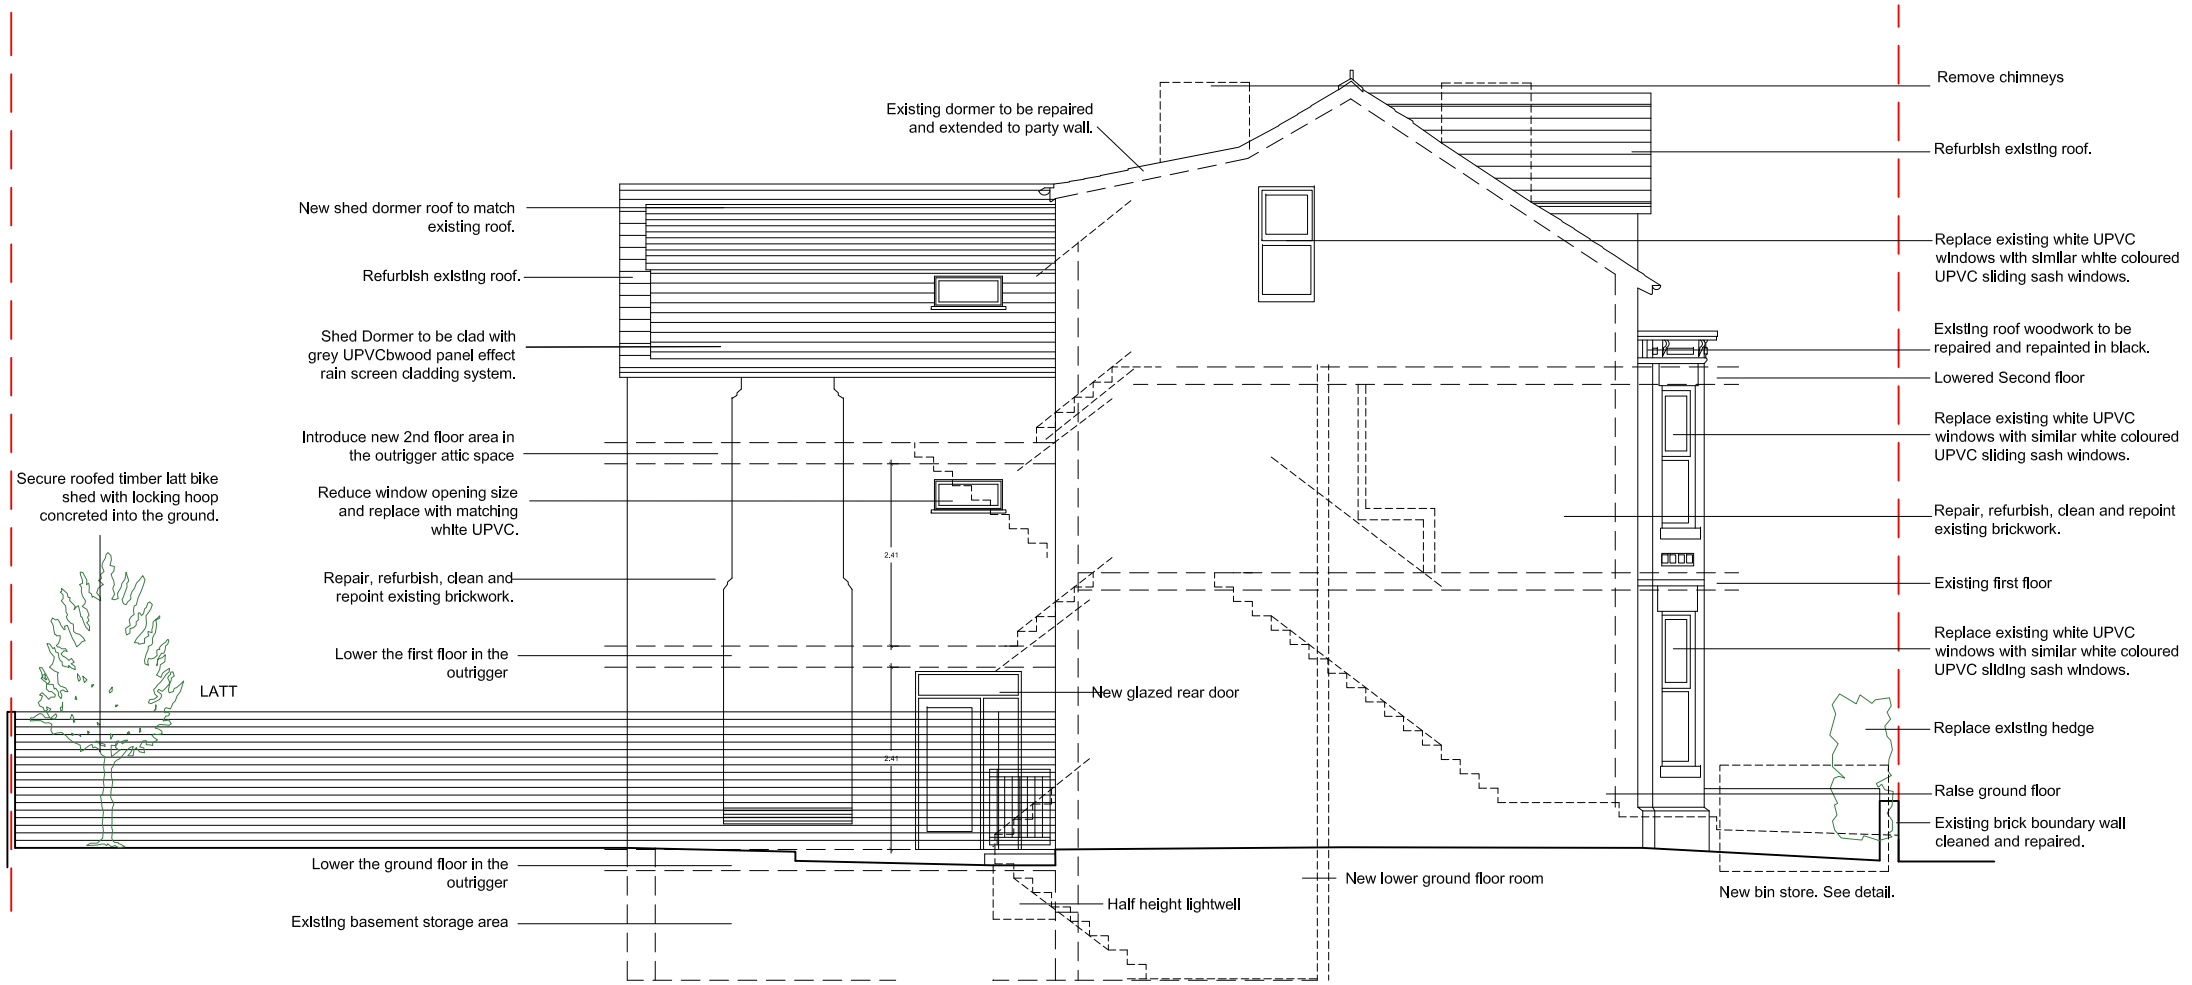

PROPOSED ELEVATION

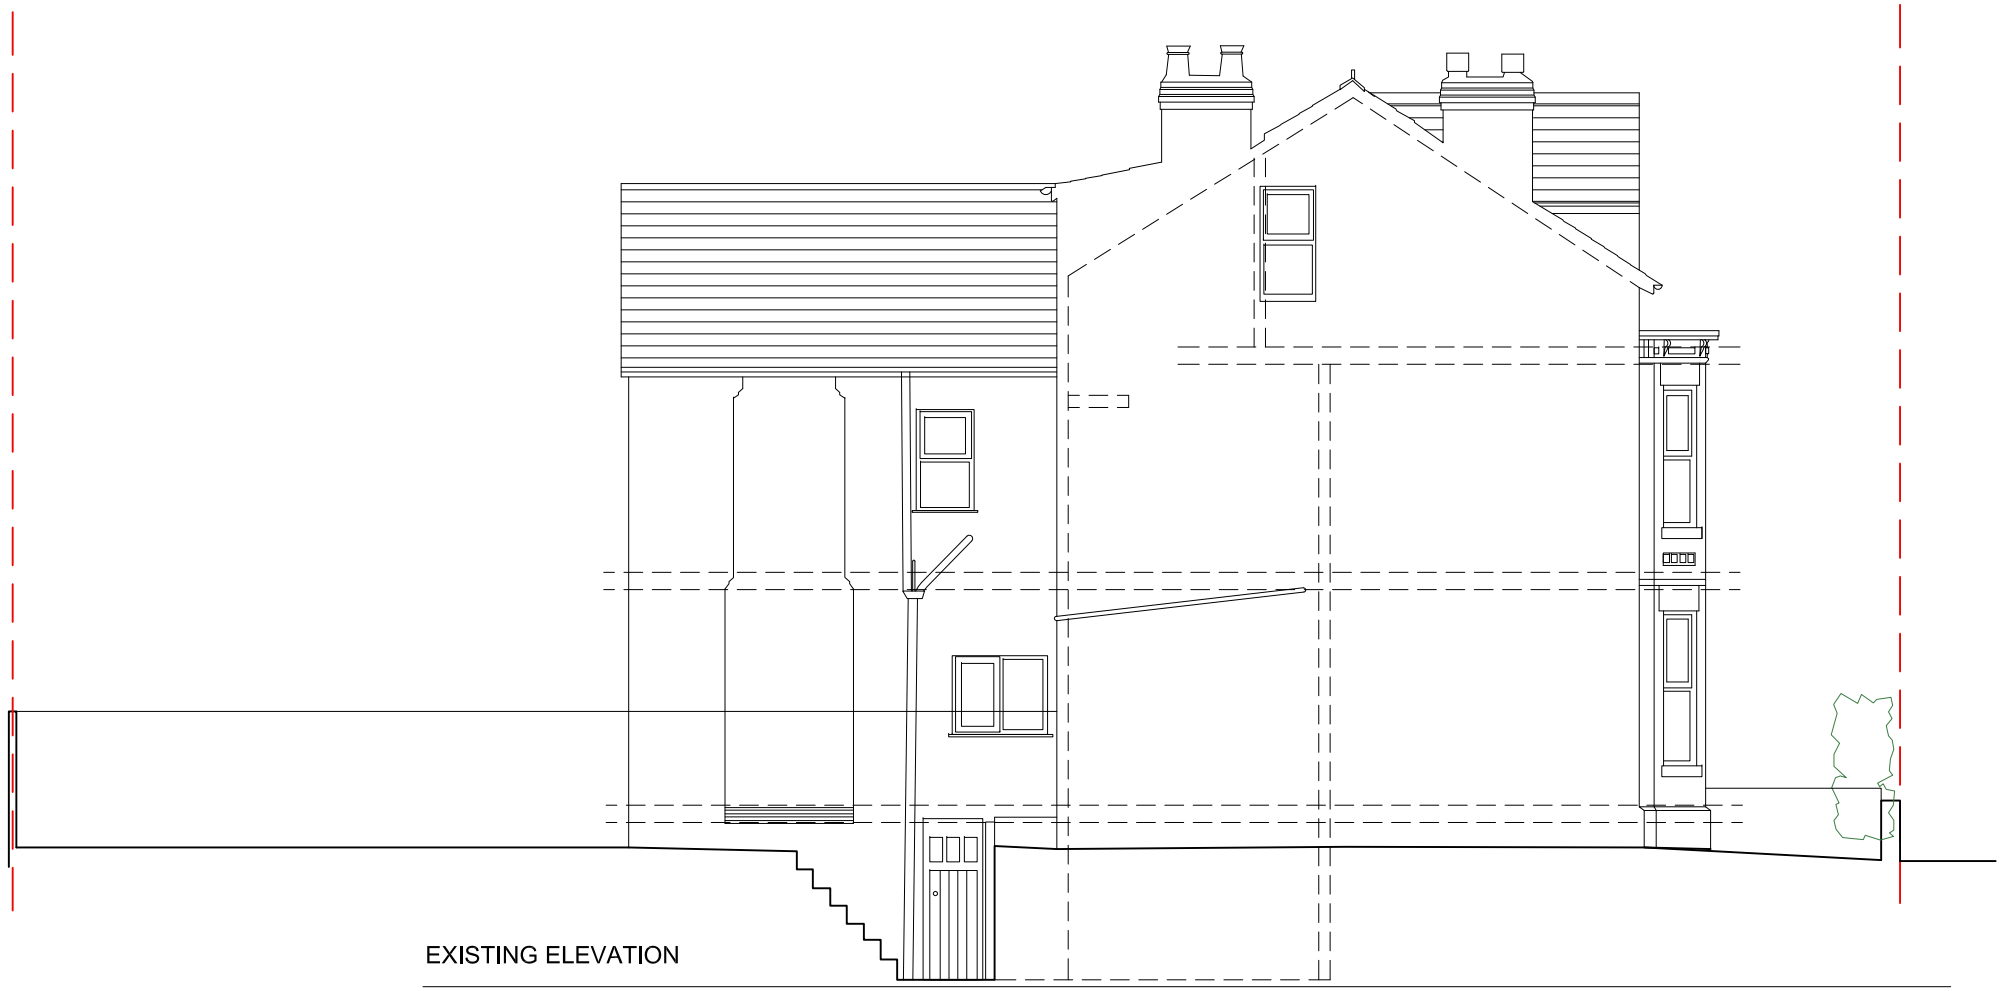

EXISTING ELEVATION

PROJECT	48 Brundretts rd, Chorlton, Manchester. Refurbishment and roof dormer extension.
SCALE: 1 : 100 @ A3	CLIENT: APL
DWG No.: 132-PL- EL3revA	DRAWING TITLE: Existing & Proposed Side Elevation.
CONTRACT NO: 132 / STAGE CODE: sketch / REV.: -	

ISSUED		
	21/03/19	-
	27/03/19	a

simon james arq ltd/**architects**
UK: 120 Grosvenor st, All Saints, Manchester, M1 7HL
Spain:Enrique Larreta 1, 4b, Chamartin, Madrid, 29036